62 MR 1

We the undersigned hereby certify that we are the owners of or have interest in the land included within this subdivision entitled Tract Nº 2288, shown on this map consisting of 11 sheets, and that we are the only persons whose consent is necessary to pass a clear title to said land and consent to the making and recordation of said map and subdivision as shown within the colored borderlines, and hereby offer to dedicate to the City of Thousand Oaks for public use and maintenance purposes, the private driveways shown as Lots 259 thru 267 on the map we also hereby offer to dedicate to the City of Thousand Oaks an easement for maintenance of landscaping and paving over Lots 237 thru 258. as shown on the map. We also hereby offer to dedicate to the City of Thousand Oaks those easements for storm drainage purposes and Public Service easements as shown on the map. We also grant to the Triunfo County Sanitation District the sanitary sewer easements delineated and designated on the map, including but not limited to all the areas within the Private Driveways as shown upon this map.

WESTLAKE VILLAGE, a partnership,
Composed of American-Hawaiian Steamship Company, a corporation and the Prudential Insurance Company of America, a corporation (Owner)
By: American-Hawaiian Steamship Company
a New Jersey Corporation
(a partner)

By: _____ Vice President By: George L Aydelott Asst. Secretary

The signature of Buena Tierra Development Company, a Delaware corporation, present owner of all the oil, gas and other hydrocarbon substances lying within and under the said land, below a depth of 500 feet, measured vertically, from the surface of said land, without, however, any right to enter upon the surface of said land nor into that portion of the subsurface thereof lying above a depth of 500 feet, measured vertically from said surface, has been omitted in accordance with Section 11587(c) (1) of the Business and Professions Code.

The Triunfo County Sanitation District hereby Accepts for Public use, the sanitary sewer easements delineated and designated upon the map, including but not limited to all the areas within the private streets as shown upon said map, when said map is approved and recorded.

Triunfo County Sanitation District

_____ Date Dec. 11, 1972
Chairman of the Board.

The signatures of Westlake Water Company, Westlake Communications Inc. Village Glen Property Owners Association and Triunfo County Sanitation District present owners of easements which cannot ripen into a fee have been omitted in accordance with Section 11587 (a) of the Business and Professions Code.

91397

Recorded at the request of the owner DECEMBER 21 1972 at 2:00 P.M. in Book 62 of Miscellaneous Records (Maps) at Pages 1 thru 11, Records of Ventura County.

Robert L. Hamm
County Recorder
County of Ventura

By: William Dover
Asst. County Recorder

I, Ray E. Widmer, do hereby certify that I am a Registered Civil Engineer, that this map correctly represents a survey made under my direction in August, 1972, that the survey is true and complete as shown, that the monuments are of the character and occupy the positions indicated, (or will be set in such positions within one year after approval of this tract map by the City Council) and that they are (or will be) sufficient to enable the survey to be retraced. Tie notes to all centerline monuments shown hereon as set by me will be on file in the office of the City Engineer prior to acceptance of the improvements into the City Street System.

Date Dec. 4, 1972

_____
Ray E. Widmer R.C.E. Nº 11758

REGISTERED PROFESSIONAL ENGINEER RAY E. WIDMER Nº 11758 CIVIL STATE OF CALIFORNIA

I certify that according to the records of my office there are no liens against the subdivision Tract Nº 2288, or any part thereof, for unpaid State, County, Municipal or Local taxes or special assessments collected as taxes, except taxes or special assessments not yet payable.

Date Dec. 7, 1972

Robert G. Branch
Treasurer - Tax Collector
County of Ventura
By _____
Deputy Tax Collector

I certify that all provisions of Chapter 2, Division 4, Part 2, of the Business and Professions Code of the State of California and of any local ordinance pertaining to deposits, required at the time of approval by the City Council of the map entitled Tract Nº 2288, have been complied with.

Date DEC. 21, 1972

Robert L. Hamm
County Clerk
County of Ventura
By: _____
Deputy County Clerk

I certify that I have examined the final map entitled Tract Nº 2288, that the subdivision is substantially the same as it appeared on the tentative map, and any approved alterations thereof, that all provisions of Chapter 2, Division 4, Part 2, of the Business and Professions Code of the State of California and of any local Ordinance applicable at the time of approval of the tentative map have been complied with and that I am satisfied that the map is technically correct.

Date December 20, 1972

J. Louis Scherer
City Engineer
City of Thousand Oaks
_____

I, Velma Quinn, City Clerk of the of Thousand Oaks, County of Ventura, State of California certify that all provisions of Chapter 2, Division 4, Part 2, of the Business and Professions Code of the State of California and any local ordinance pertaining to deposits required at the time of approval by the City Council of the City of Thousand Oaks of the map entitled Tract Nº 2288 have been complied with.

Date DEC. 20th, 1972

Velma S. Quinn
City Clerk
City of Thousand Oaks
_____

I hereby certify that the City Council of The City of Thousand Oaks, on the 19th day of December, 1972, approved the attached map and also accepted on behalf of the public for public use, public service easements and storm drain easements as shown on the map. The offer of dedication of Lots 259 thru 267 for public use and maintenance purposes and the offers of Landscape and Paving maintenance easements over Lots 237 thru 258 are hereby rejected.

Date DEC. 20th, 1972

Velma S. Quinn
City Clerk
City of Thousand Oaks
_____

STATE OF COLIFORNIA :
COUNTY OF VENTURA :

On this 6th day of December, 1972, before me Gordon G. Leotholm a Notary Public in and for said County and State, personally appeared Joseph M. Bowman known to me to be the Vice-President and George Aydelott known to me to be the Assistant Secretary of American-Hawaiian Steamship Company, the corporation that executed the within instrument, and known to me to be the persons who executed the within instrument on behalf of said corporation, being known to me to be one of the partners of Westlake Village, the partnership that executed the within instrument, and acknowledged to me that such corporation executed the same as such partner and that such partnership executed the same.

My commission expires Nov. 18, 1976.

_____
NOTARY PUBLIC

OFFICIAL SEAL
GORDON G. LEOTHOLM
NOTARY PUBLIC-CALIFORNIA
VENTURA COUNTY
My Commission Expires Nov. 18, 1976

The following soil reports have been prepared on Tract Nº 2288

Date of report	Title of report	Firm name	Engineer
Dec. 2, 1970	Apartment Area Preliminary Soils Investigation.	Pacific Soils Inc.	Leonard S. Deutsch R.C.E. Nº 10432
April 8, 1971	Grading plan review of tract Nº 2171	Pacific Soils Inc.	Leonard S. Deutsch R.C.E. Nº 10432
August 8, 1972	Grading plan review of tract Nº 2288	Pacific Soils Inc.	Alan J. Jessup R.C.E. Nº 18431
October 12, 1972	Tract Nº 2288 Lots 1 thru 8 & 136 thru 151	Pacific Soils Inc	Clarence B. Olson R.C.E. 14338
December 1, 1972	Tract Nº 2288 Lots 8 thru 135 & 152 thru 236	Pacific Soils Inc.	Stevan Pekovich R.C.E. 14744

I Know of no other Soil Reports that have been prepared for Tract Nº 2288

BY _____ 12-4-72
Ray E. Widmer R.C.E. 11758 Date

TRACT NO. 2288

IN THE CITY OF THOUSAND OAKS COUNTY OF VENTURA, STATE OF CALIFORNIA


BEING A SUBDIVISION OF A PORTION OF SECTION 24 & 25 T.1.N. R.19W., IN THE RANCHO EL CONEJO AS SHOWN UPON A MAP ENTITLED "MAP OF PARTITION SURVEY OF RANCHO EL CONEJO VENTURA COUNTY, CALIFORNIA", RECORDED IN BOOK 1 PAGE 746, OF DEEDS, IN THE OFFICE OF THE RECORDER OF SAID COUNTY.

AUGUST, 1972

PREPARED BY
McINTIRE & QUIROS INC.
32123 LINDERO CANYON ROAD
WESTLAKE VILLAGE, CALIFORNIA

SHEET 1 OF 11 SHEETS

K&E PRODUCTS LA 1263

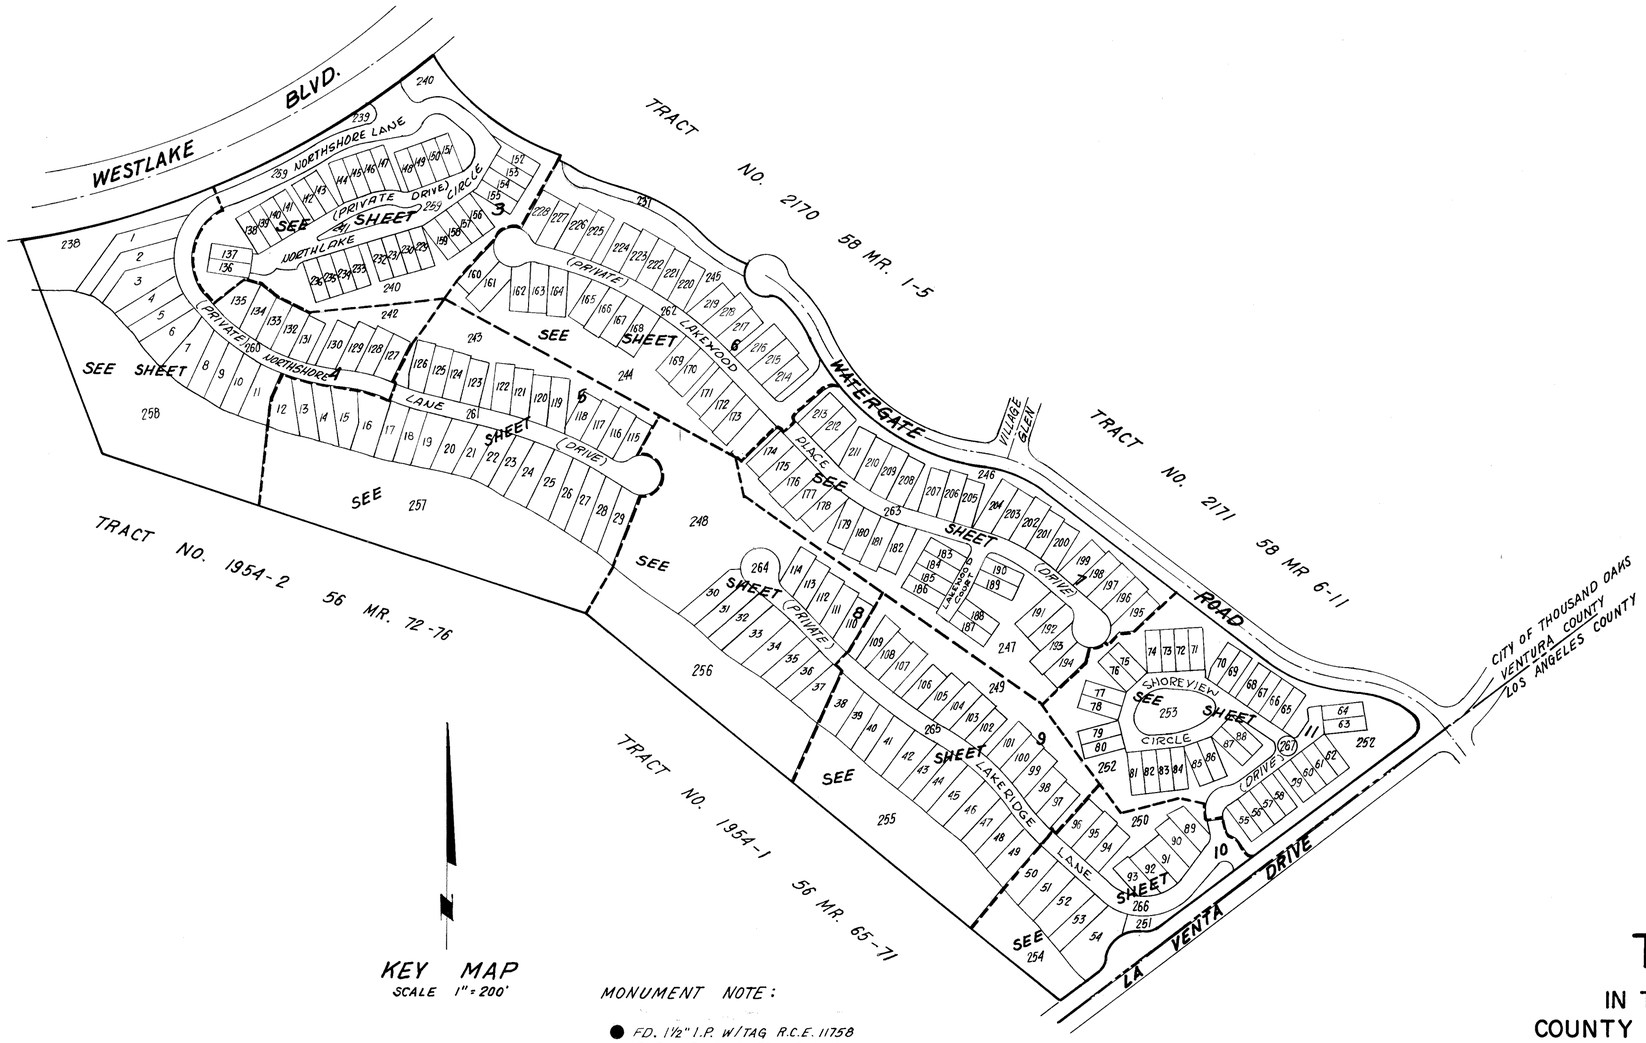

KEY MAP
SCALE 1" = 200'

MONUMENT NOTE:

- ● F.D. 1½" I.P. W/TAG R.C.E. 11758 PER TR. 2170 58 MR 1-5.
- ◉ F.D. 1½" I.P. W/TAG R.C.E. 11758 PER TR. 2171 58 MR. 6-11.
- ◉ F.D. MONUMENT AS INDICATED.
- ◎ F.D. 1½" I.P. W/TAG R.C.E. 11758 PER TR. 1954-2 56 MR. 72-76.
- ⊗ F.D. 1½" I.P. W/TAG R.C.E. 11758 PER TR. 1954-1 56 MR 65-71. SET 1½" I.P. W/TAG R.C.E. 11758 AT ALL CENTERLINE INTERSECTIONS AND AT ALL CHANGE OF DIRECTION OF CENTERLINES.

R = RECORD DATA
M = MEASURED DATA
ENGINEER CENTERLINE TIES AND MONUMENTS SET WITHIN THIS TRACT WILL BE ON FILE AT THE OFFICE OF THE CITY OF THOUSAND OAKS.
P.S.E. PUBLIC SERVICE EASEMENT.

BASIS OF BEARINGS:

The bearing of N51°42'32"W along the ℄ of Watergate Road as shown on the map of Tract No. 2171, recorded in BK. 58 pages 6 thru 11 of Miscellaneous Records, records in the office of the Recorder of the County of Ventura, was used as the basis of bearings for this map.

TRACT NO. 2288

IN THE CITY OF THOUSAND OAKS COUNTY OF VENTURA, STATE OF CALIFORNIA

BEING A SUBDIVISION OF A PORTION OF SECTIONS 24 & 25 T.1.N. R.19 W., IN THE RANCHO EL CONEJO AS SHOWN UPON A MAP ENTITLED "MAP OF PARTITION SURVEY OF RANCHO EL CONEJO VENTURA COUNTY, CALIFORNIA", RECORDED IN BOOK I PAGE 746, OF DEEDS, IN THE OFFICE OF THE RECORDER OF SAID COUNTY.

AUGUST, 1972

PREPARED BY
McINTIRE & QUIROS INC.
32123 LINDERO CANYON ROAD
WESTLAKE VILLAGE, CALIFORNIA

K+E PHOENIX © LA 4269

TRACT NO. 2288

IN THE CITY OF THOUSAND OAKS
COUNTY OF VENTURA, STATE OF CALIFORNIA

BEING A SUBDIVISION OF A PORTION OF SECTIONS 24 & 25 T.1.N. R.19 W., IN THE RANCHO EL CONEJO AS SHOWN UPON A MAP ENTITLED "MAP OF PARTITION SURVEY OF RANCHO EL CONEJO VENTURA COUNTY, CALIFORNIA", RECORDED IN BOOK I PAGE 746, OF DEEDS, IN THE OFFICE OF THE RECORDER OF SAID COUNTY.

AUGUST, 1972

0 40 80 120

SCALE 1" = 40'

PREPARED BY
McINTIRE & QUIROS INC.
32123 LINDERO CANYON ROAD
WESTLAKE VILLAGE, CALIFORNIA

NOTE:
FOR MONUMENT AND BASSIS OF BEARINGS NOTES, SEE SHEET 2.

TRACT NO. 2170
58 M.R. 1-5

SEWERLINE EASEMENT DETAIL "A"
NO SCALE

SEWERLINE EASEMENT DETAIL "B"
NO SCALE

SEE SHEET NO. 4

SEE SHEET NO. 6

SHEET 7

SANITARY SEWER EASEMENT TO THE TRIUNFO COUNTY SANITATION DISTRICT


SANITARY SEWER EASEMENT TO THE TRIUNFO COUNTY SANITATION DISTRICT

EXISTING 20' TRIUNFO COUNTY SANITATION DISTRICT EASEMENT, PER 3299 O.R. 56

SHEET 3 OF 11 SHEETS

K&E PHOENIX LA 4269

62 MR 4

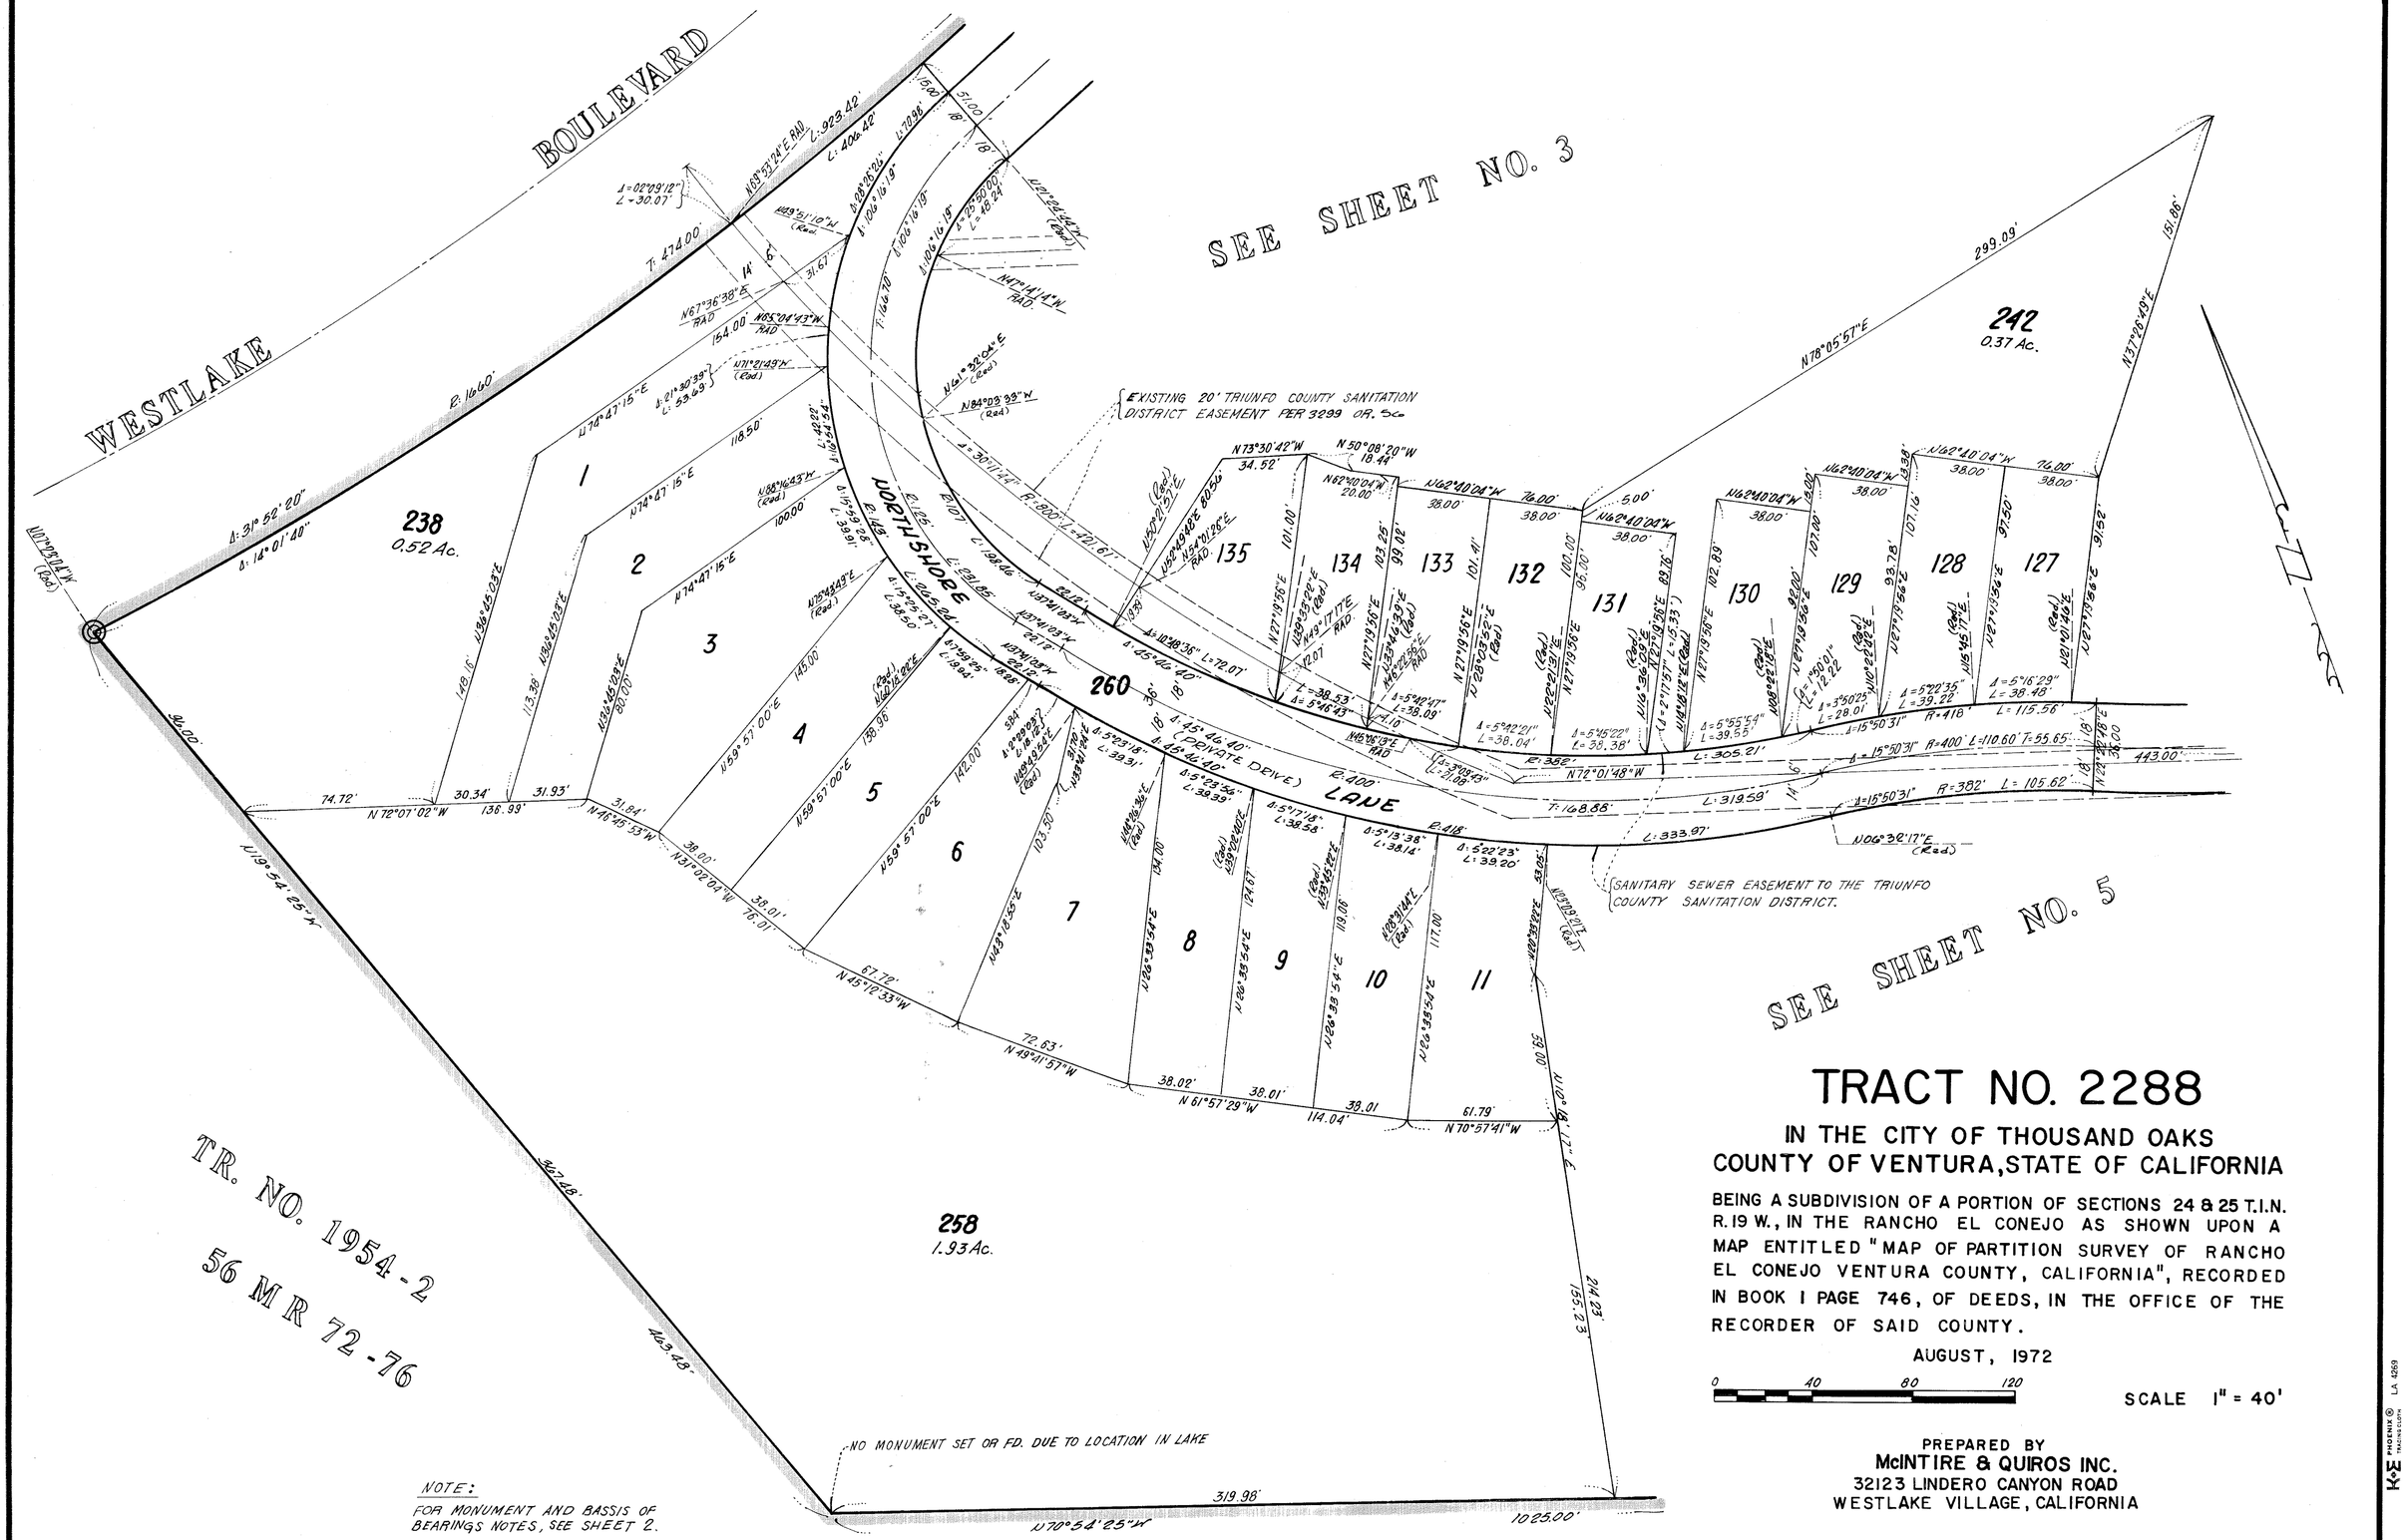

NOTE:
FOR MONUMENT AND BASSIS OF BEARINGS NOTES, SEE SHEET 2.

TRACT NO. 2288

IN THE CITY OF THOUSAND OAKS COUNTY OF VENTURA, STATE OF CALIFORNIA

BEING A SUBDIVISION OF A PORTION OF SECTIONS 24 & 25 T.1.N. R.19 W., IN THE RANCHO EL CONEJO AS SHOWN UPON A MAP ENTITLED "MAP OF PARTITION SURVEY OF RANCHO EL CONEJO VENTURA COUNTY, CALIFORNIA", RECORDED IN BOOK I PAGE 746, OF DEEDS, IN THE OFFICE OF THE RECORDER OF SAID COUNTY.

AUGUST, 1972


0 40 80 120

SCALE 1" = 40'

PREPARED BY
McINTIRE & QUIROS INC.
32123 LINDERO CANYON ROAD
WESTLAKE VILLAGE, CALIFORNIA

K+E PHOENIX® LA 4269

62 MR 5

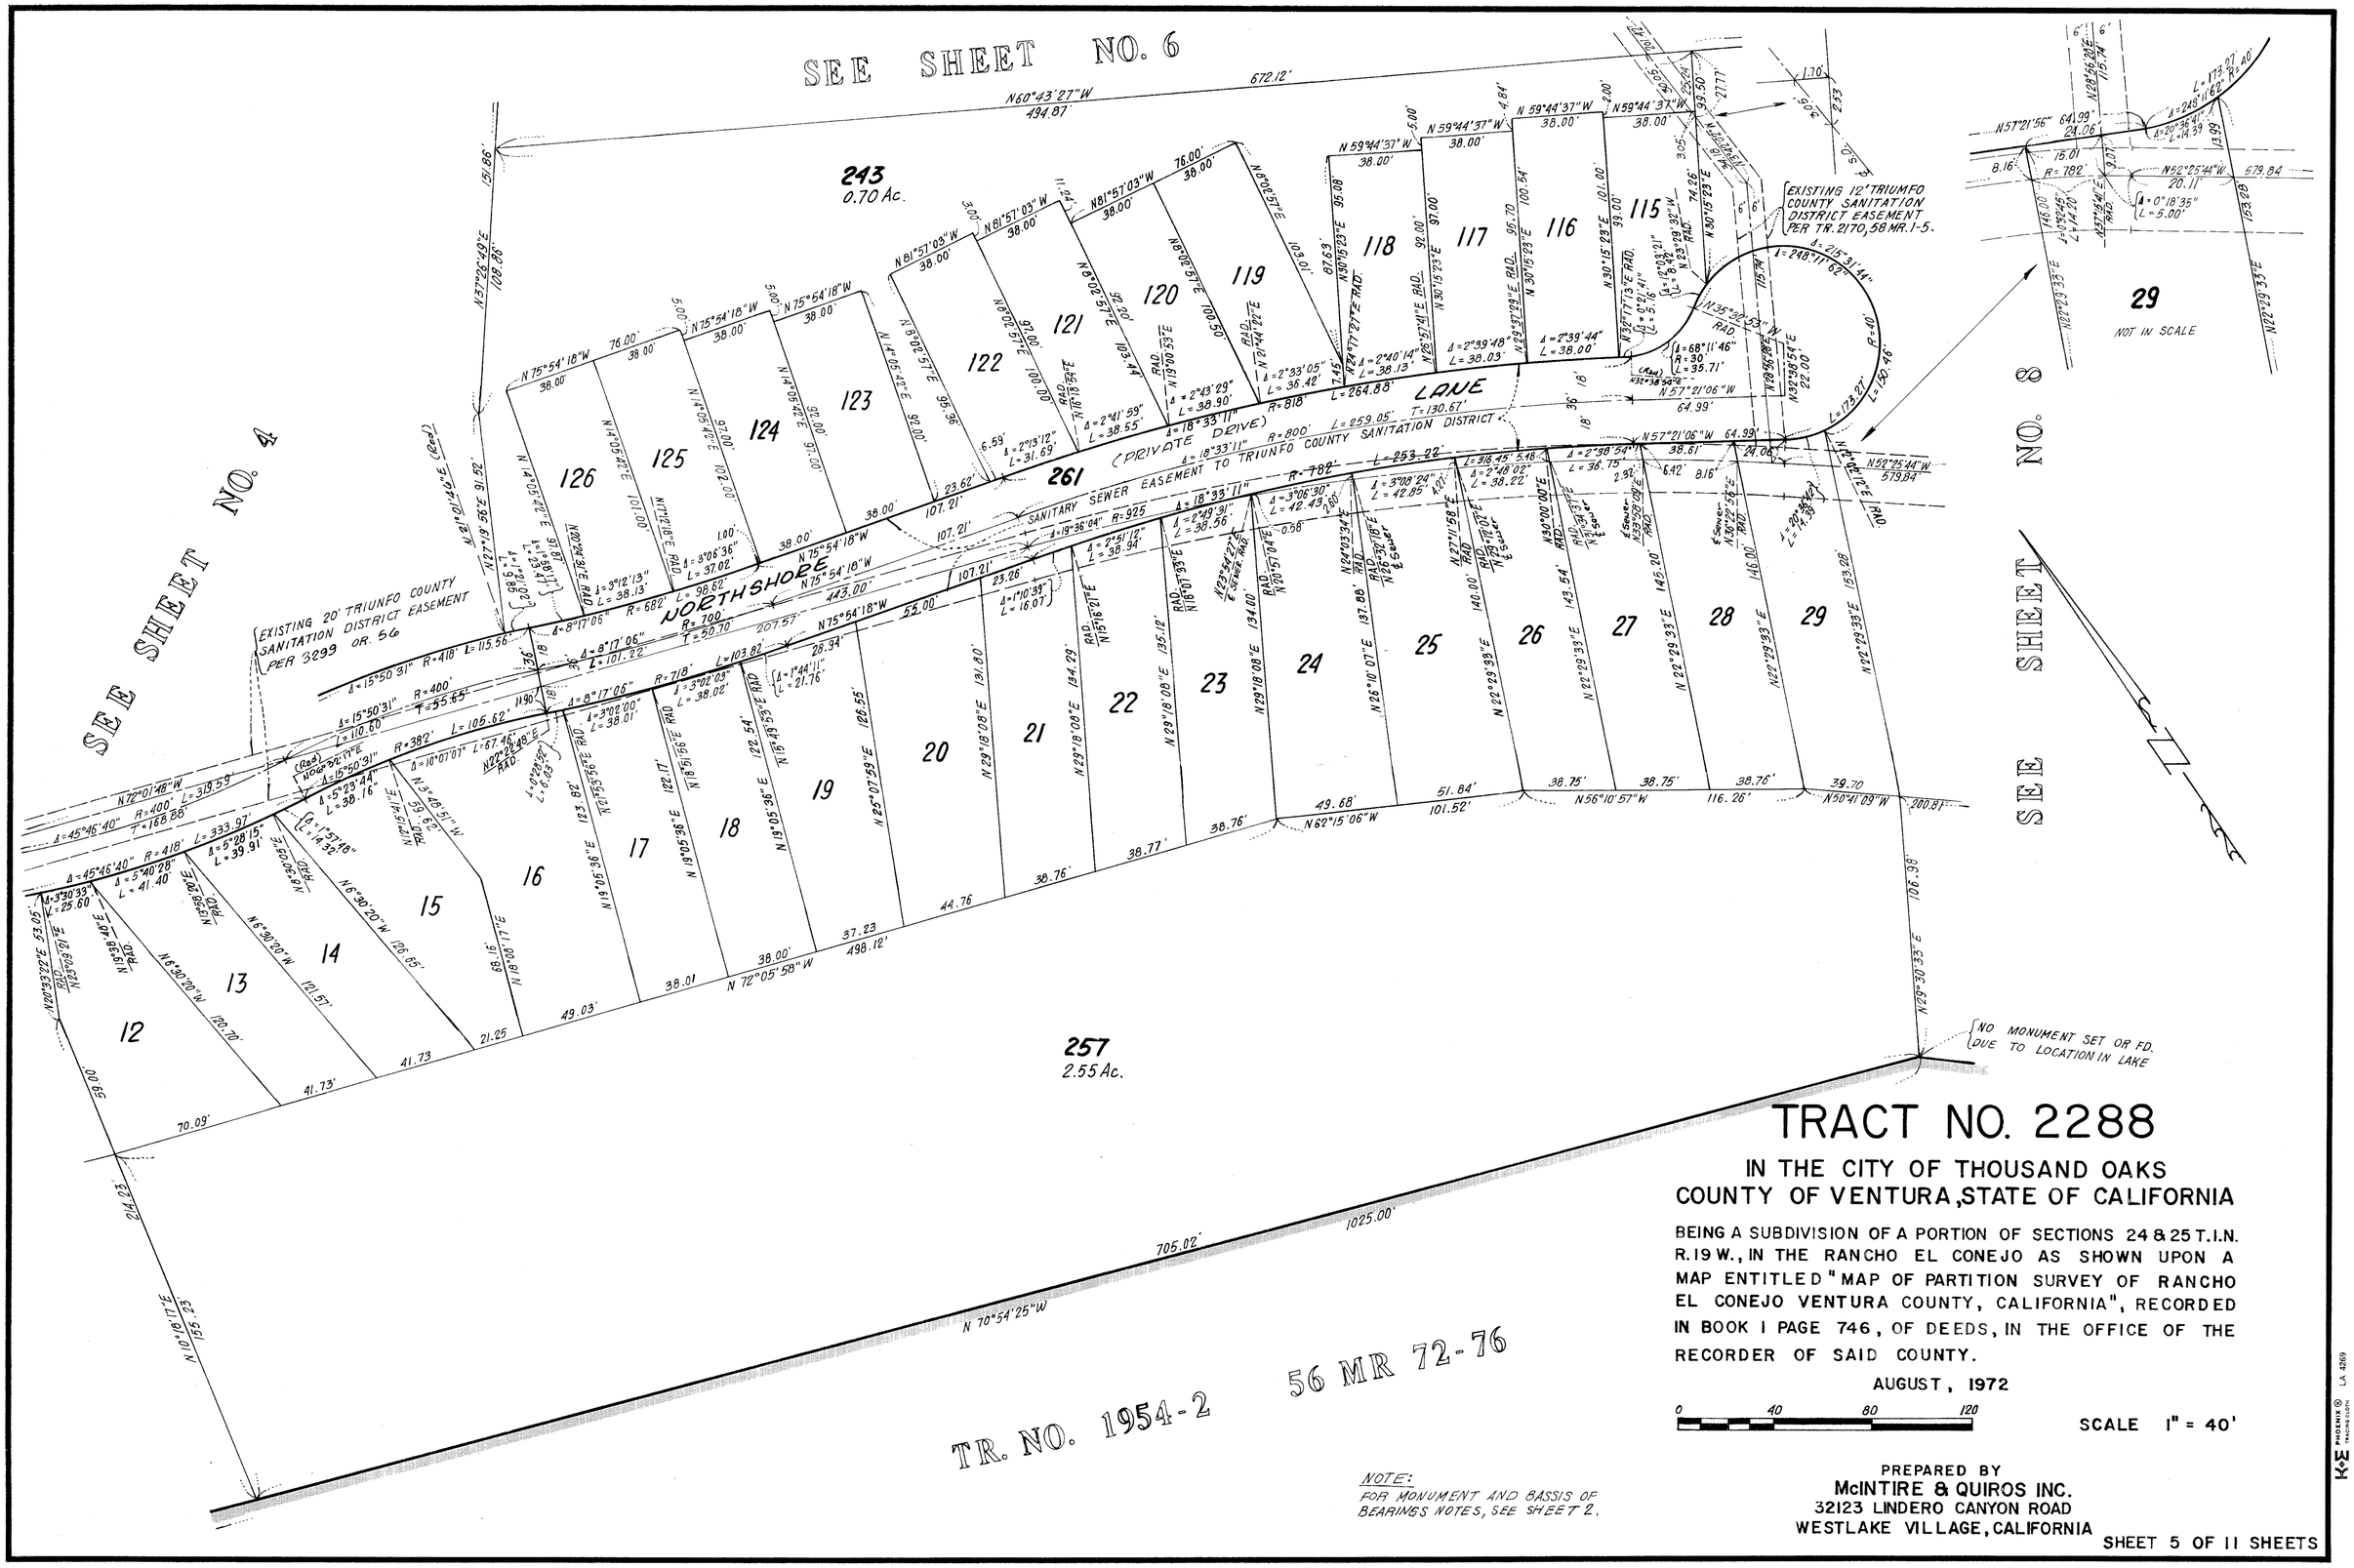

TRACT NO. 2288

IN THE CITY OF THOUSAND OAKS COUNTY OF VENTURA, STATE OF CALIFORNIA

BEING A SUBDIVISION OF A PORTION OF SECTIONS 24 & 25 T.1.N. R.19 W., IN THE RANCHO EL CONEJO AS SHOWN UPON A MAP ENTITLED "MAP OF PARTITION SURVEY OF RANCHO EL CONEJO VENTURA COUNTY, CALIFORNIA", RECORDED IN BOOK I PAGE 746, OF DEEDS, IN THE OFFICE OF THE RECORDER OF SAID COUNTY.

AUGUST, 1972

0 40 80 120

SCALE 1" = 40'

TR. NO. 1954-2

56 MR 72-76

NOTE:
FOR MONUMENT AND BASSIS OF BEARINGS NOTES, SEE SHEET 2.

PREPARED BY
McINTIRE & QUIROS INC.
32123 LINDERO CANYON ROAD
WESTLAKE VILLAGE, CALIFORNIA

SHEET 5 OF 11 SHEETS

K&E PHOENIX LA 4259

TR. NO. 2170

58 MR 1-5

WATERGATE ROAD

LAKEWOOD PLACE (PRIVATE DRIVE)

SANITARY SEWER EASEMENT TO TRIUNFO COUNTY SANITATION DISTRICT

Existing Village Glen Property Owner's Association Easement per 3929 O.R. 980

EXISTING 15' TRIUNFO COUNTY SANITATION DISTRICT EASEMENT PER TR. 2170, 58 MR. 1-5

EXISTING 12' TRIUNFO COUNTY SANITATION DISTRICT ESM'T. PER TRACT 2170, 58 MR 1-5.

237

245
0.76 Ac.

262

244
1.18 Ac.

SEE SHEET NO. 3

SEE SHEET NO. 7

SEE SHEET NO. 8

SEE SHEET NO. 5

TRACT NO. 2288

IN THE CITY OF THOUSAND OAKS COUNTY OF VENTURA, STATE OF CALIFORNIA

BEING A SUBDIVISION OF A PORTION OF SECTIONS 24 & 25 T.1.N. R.19W., IN THE RANCHO EL CONEJO AS SHOWN UPON A MAP ENTITLED "MAP OF PARTITION SURVEY OF RANCHO EL CONEJO VENTURA COUNTY, CALIFORNIA", RECORDED IN BOOK I PAGE 746, OF DEEDS, IN THE OFFICE OF THE RECORDER OF SAID COUNTY.

AUGUST, 1972

0 40 80 120

SCALE 1" = 40'

NOTE:
FOR MONUMENT AND BASSIS OF BEARINGS NOTES, SEE SHEET 2.

PREPARED BY
McINTIRE & QUIROS INC.
32123 LINDERO CANYON ROAD
WESTLAKE VILLAGE, CALIFORNIA

K&E PHOENIX © LA 4269

TR. NO. 2170 58 MR 1-5

TR. NO. 2171 58 MR 6-11

ROAD

WATERGATE

VILLAGE GLEN

KIRKFORD WAY

LAKEWOOD PLACE

LAKEWOOD (PRIVATE DRIVE)

LAKEWOOD COURT (PRIVATE DRIVE)

SANITARY SEWER EASEMENT TO THE TRIUNFO COUNTY SANITATION DISTRICT

PROPOSED 12' STORM DRAINAGE EASEMENT

246 0.63 Ac.

247 1.19 Ac.

263

SEE SHEET NO. 6

SEE SHEET NO. 11

SEE SHEET NO. 8

SEE SHEET NO. 9

NOTE:
FOR MONUMENT AND BASSIS OF BEARINGS NOTES, SEE SHEET 2.

④ Δ = 10°01'36" L = 7.88'

⑤ Δ = 43°56'32" L = 34.51'

⑥ Δ = 18°45'14" L = 14.73'

⑦ Δ = 23°10'00" L = 18.20'

℄ DATA FOR STORM DRAIN

① Δ = 08°49'20" R = 45', L = 6.93' T = 3.47'

② Δ = 85°51'46" R = 45', L = 67.44' T = 41.86'

③ Δ = 77°08'49" R = 45', L = 60.59' T = 35.89'

A Δ = 41°02'18" L = 32.23'

B Δ = 36°06'31" L = 28.36'

0 40 80 120

SCALE 1" = 40'

PREPARED BY
McINTIRE & QUIROS INC.
32123 LINDERO CANYON ROAD
WESTLAKE VILLAGE, CALIFORNIA

TRACT NO. 2288

IN THE CITY OF THOUSAND OAKS COUNTY OF VENTURA, STATE OF CALIFORNIA

BEING A SUBDIVISION OF A PORTION OF SECTIONS 24 & 25 T.1N. R.19W., IN THE RANCHO EL CONEJO AS SHOWN UPON A MAP ENTITLED "MAP OF PARTITION SURVEY OF RANCHO EL CONEJO VENTURA COUNTY, CALIFORNIA", RECORDED IN BOOK I PAGE 746, OF DEEDS, IN THE OFFICE OF THE RECORDER OF SAID COUNTY.

AUGUST, 1972

K&E PHOENIX ® LA 4269

SEE SHEET NO. 6

SEE SHEET NO. 7

SEE SHEET NO. 5

SEE SHEET NO. 9

N60°43'27"W 177.25' 672.12' N11°08'47"W 96.23'

N55°08'05"W 712.45'

328.95'

EXISTING 12' TRIUMFO COUNTY SANITATION DISTRICT EASEMENT PER TR. 2170, 58 MM. 1-5.

99.50'

N30°15'23"E

6' 6' 12'

Δ=215°31'44" R=40'

N12°20'21"E RAD.

NORTHSHORE LANE (PRIVATE DRIVE)

N12°20'21"E L=150.46'

13.99'

248 2.05 Ac.

SANITARY SEWER EASEMENT TO THE TRIUNFO COUNTY SANITATION DISTRICT

264

L=141.19' Δ=248°11'02" Δ=202°41'29" R=40

Δ=42°46'54" L=22.40'

N 69°42'08"W RAD.

Δ=68°11'46" R=30' L=35.71

N47°53'55"W 64.99'

(PRIVATE) (DRIVE)

LAKERIDGE LANE

L=173.27'

N42°06'05"E 22.00'

N 32°04'26"E 88.00'

114 113 112 111 110

N57°55'34"W 38.00'

98.10' 97.00' 93.08' 103.00' 100.00' 107.93'

N32°04'26"E 135.26'

N47°53'55"W 64.99'

N42°06'05"E 22.00'

Δ=1°50'34" L=26.31'

Δ=2°44'04" L=39.04'

Δ=0°32'13" L=7.67'

Δ=1°08'41" L=31.61'

Δ=1°24'51" L=39.05'

Δ=1°24'23" L=38.83'

Δ=5°08'51" R=618' L=73.02'

Δ=5°06'51" R=800' L=71.41' T=35.73'

243.94'

N47°53'55"W 64.99' 51.16'

38.90' 33.83' 38.90' 10.10'

Δ=39°50'00" L=27.58'

Δ=6°27'27" L=4.51'

Δ=0°31'37" L=7.19'

Δ=3°57'55" R=1000' L=69.80'

Δ=3°57'55" R=1000' L=69.80'

Δ=3°57'55" L=110.73'

Δ=13°57'57" R=1600' L=390.00'

T=195.93'

Δ=13°57'57" R=618' L=150.59'

L=394.39'

102.17'

305.62'

109.49'

14' 28'

N52°25'44"W 579.84'

5.28'

EXISTING 20' TRIUMFO COUNTY SANITATION DISTRICT EASEMENT PER 3299 OR. 56

N22°01'33"E 152.28'

N 49°57'19"E 148.00'

N 49°57'19"E 186.50'

N 49°57'19"E 151.34'

N 49°57'19"E 140.39'

N 49°57'19"E 138.74'

N 49°57'19"E 129.20'

N 49°57'19"E 122.00'

N 49°57'19"E 123.80'

N 49°57'19"E

30 31 32 33 34 35 36 37

N42°37'42"E RAD.

N45°50'34"E RAD.

N46°11'58"E RAD.

N43°50'59"E RAD.

N43°39'50"E RAD.

N42°43'27"E RAD.

Δ=1°00'58" L=28.70'

Δ=1°20'38" L=38.12'

Δ=1°38'09" L=38.20'

Δ=1°40'38" L=38.88'

L=22.10'

L=111.98'

116.88'

241.00'

N50°41'09"W 161.11' 200.81'

38.02' N38°07'34"W 39.33' 39.33' 47.10' N54°59'58"W 212.19' 47.10' 39.33' 98.06' N43°07'45"W 70.74' N55°32'25"W 76.79'

100.98'

N22°01'33"E

256 1.32 Ac.

NO MONUMENT SET OR FD. DUE TO LOCATION IN LAKE

N49°54'25"W 526.37' 1232.73'

124.18' N18°58'31"E

TR. NO. 1954-2 56 MR 72-76

TR. NO. 1954-1 56 MR 65-71

NOTE: FOR MONUMENT AND BASSIS OF BEARINGS NOTES, SEE SHEET 2.

TRACT NO. 2288

IN THE CITY OF THOUSAND OAKS COUNTY OF VENTURA, STATE OF CALIFORNIA

BEING A SUBDIVISION OF A PORTION OF SECTIONS 24 & 25 T.1.N. R.19 W., IN THE RANCHO EL CONEJO AS SHOWN UPON A MAP ENTITLED "MAP OF PARTITION SURVEY OF RANCHO EL CONEJO VENTURA COUNTY, CALIFORNIA", RECORDED IN BOOK I PAGE 746, OF DEEDS, IN THE OFFICE OF THE RECORDER OF SAID COUNTY.

AUGUST, 1972

0 40 80 120

SCALE 1" = 40'

PREPARED BY
McINTIRE & QUIROS INC.
32123 LINDERO CANYON ROAD
WESTLAKE VILLAGE, CALIFORNIA

K&E PHOENIX® LA 4269


62 MR 9

TRACT NO. 2288

IN THE CITY OF THOUSAND OAKS
COUNTY OF VENTURA, STATE OF CALIFORNIA

BEING A SUBDIVISION OF A PORTION OF SECTIONS 24 & 25 T.1.N. R.19 W., IN THE RANCHO EL CONEJO AS SHOWN UPON A MAP ENTITLED "MAP OF PARTITION SURVEY OF RANCHO EL CONEJO VENTURA COUNTY, CALIFORNIA", RECORDED IN BOOK I PAGE 746, OF DEEDS, IN THE OFFICE OF THE RECORDER OF SAID COUNTY.

AUGUST, 1972

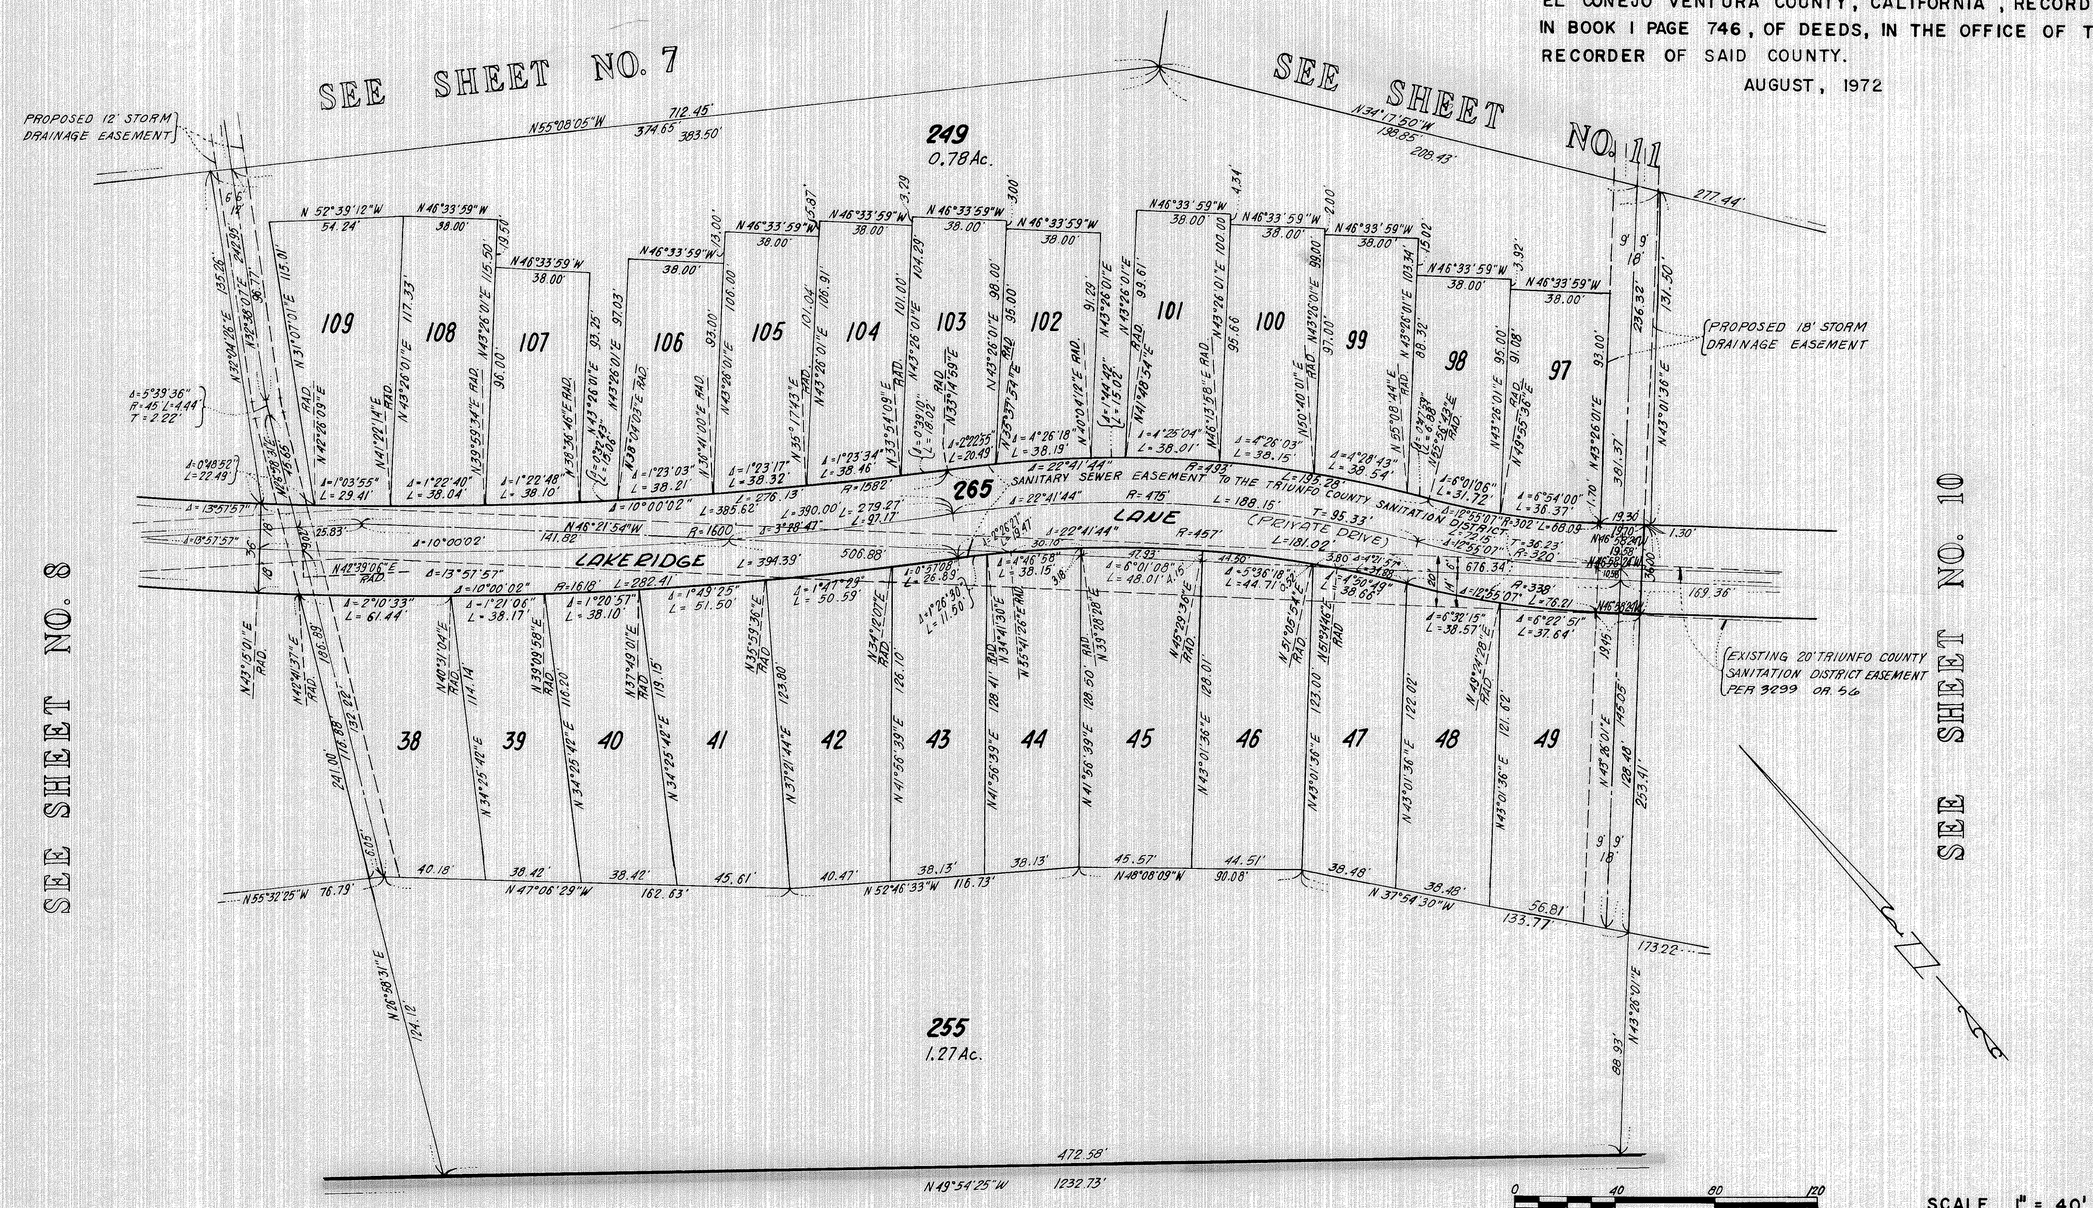


SCALE 1" = 40'

TR. NO. 1954-1 56 MR 65-71

NOTE:
FOR MONUMENT AND BASSIS OF BEARINGS NOTES, SEE SHEET 2.

PREPARED BY
McINTIRE & QUIROS INC.
32123 LINDERO CANYON ROAD
WESTLAKE VILLAGE, CALIFORNIA

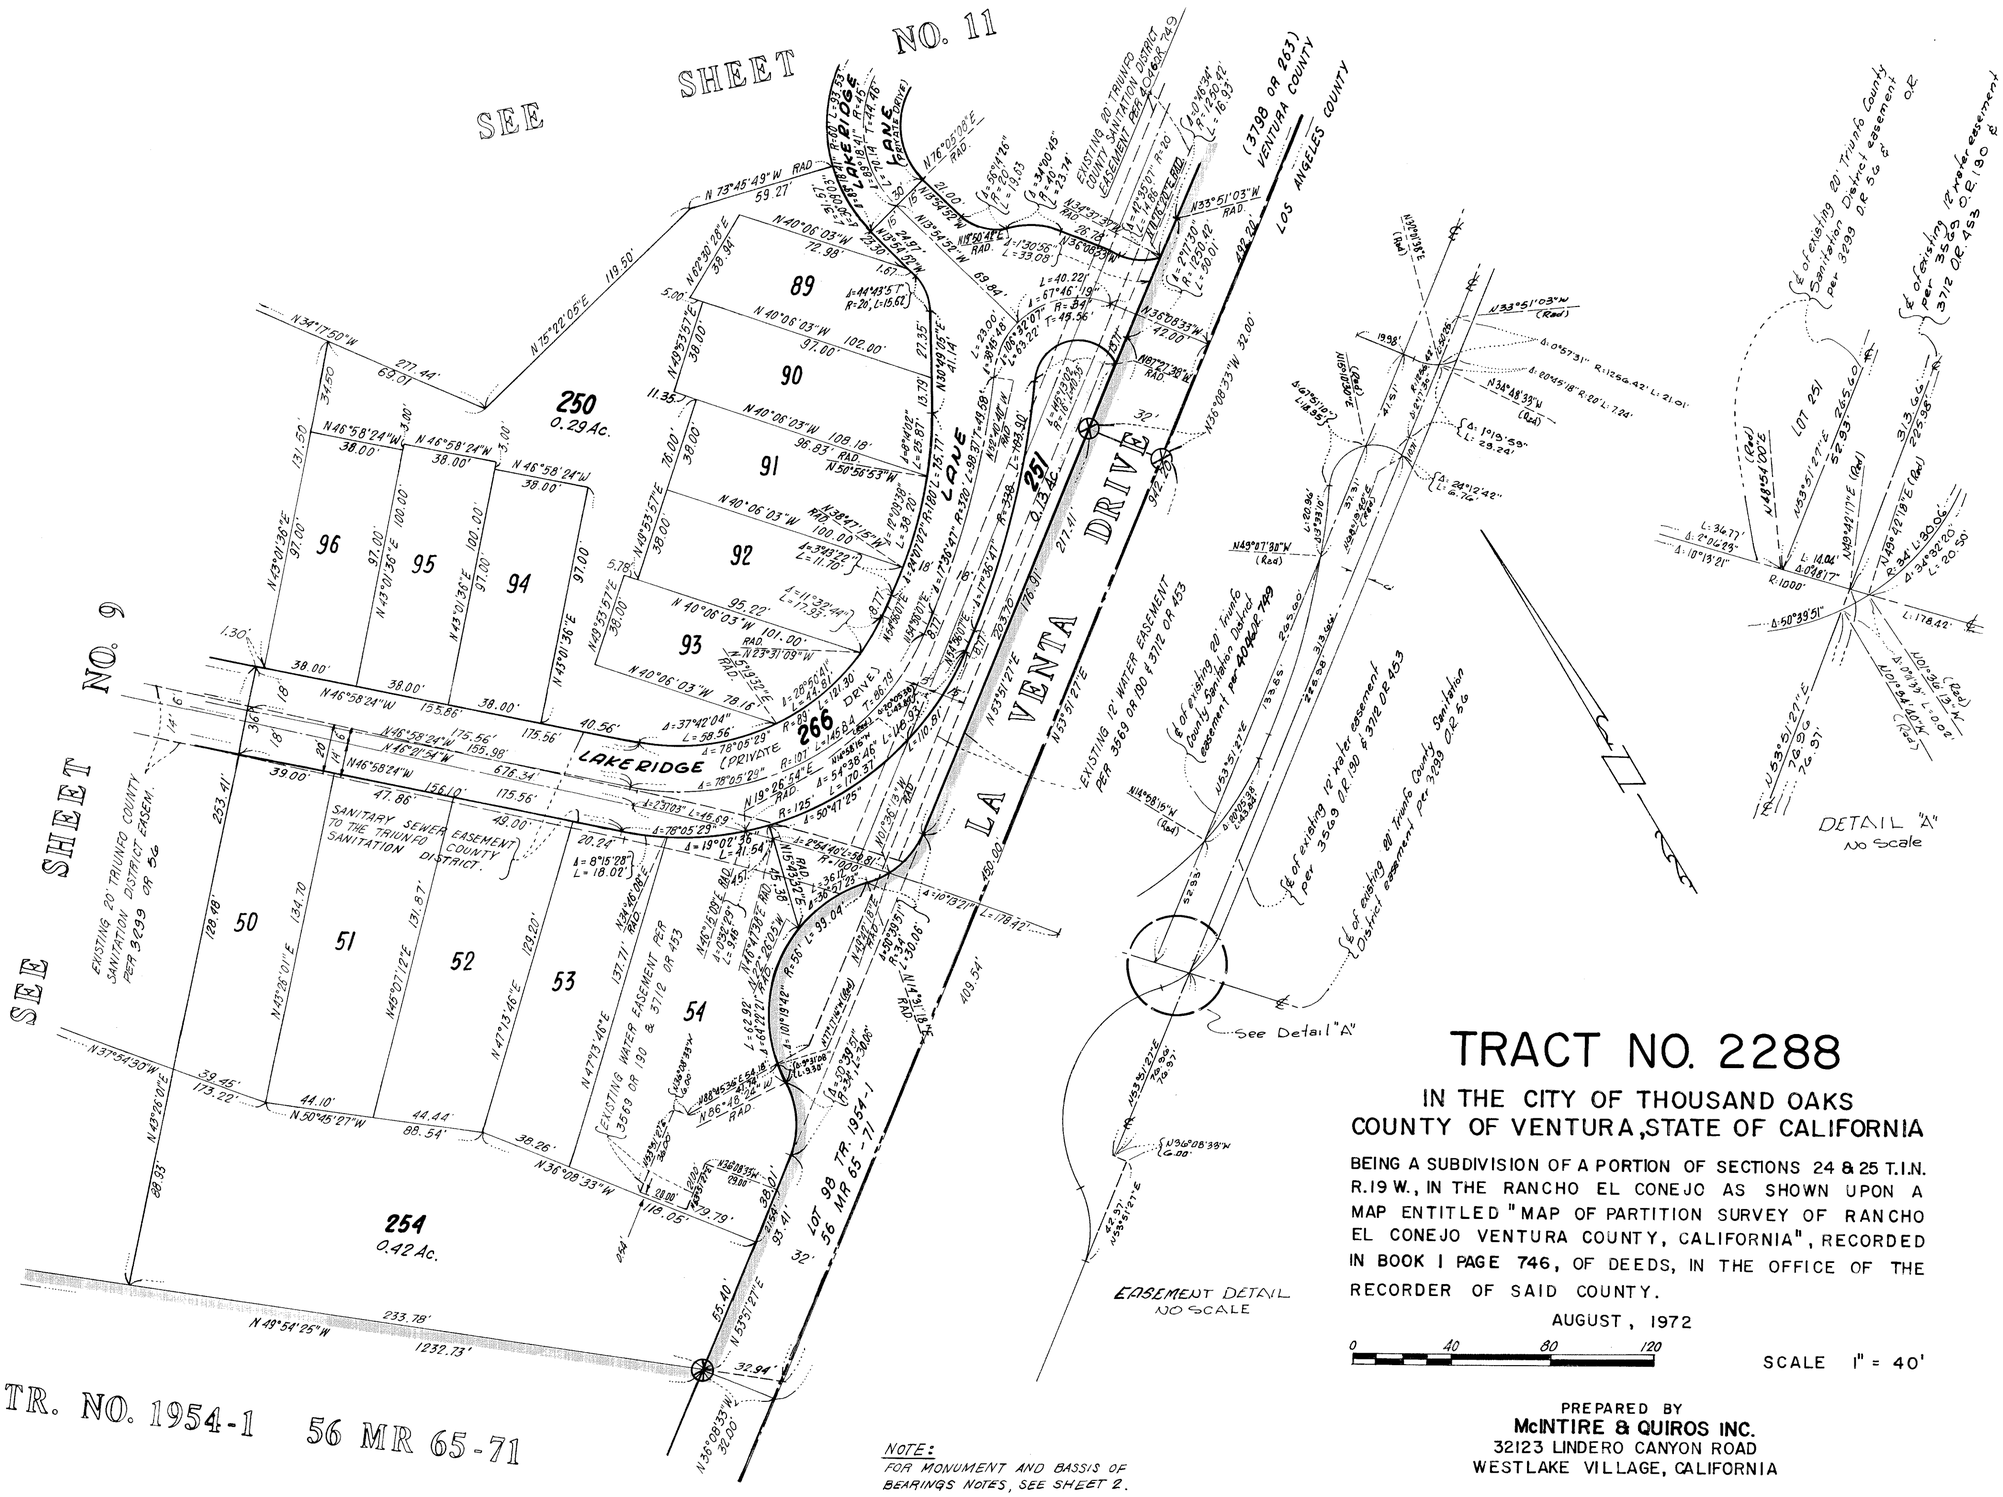

TRACT NO. 2288

IN THE CITY OF THOUSAND OAKS COUNTY OF VENTURA, STATE OF CALIFORNIA

BEING A SUBDIVISION OF A PORTION OF SECTIONS 24 & 25 T.1.N. R.19 W., IN THE RANCHO EL CONEJO AS SHOWN UPON A MAP ENTITLED "MAP OF PARTITION SURVEY OF RANCHO EL CONEJO VENTURA COUNTY, CALIFORNIA", RECORDED IN BOOK I PAGE 746, OF DEEDS, IN THE OFFICE OF THE RECORDER OF SAID COUNTY.

AUGUST, 1972

0 40 80 120

SCALE 1" = 40'

NOTE:
FOR MONUMENT AND BASSIS OF BEARINGS NOTES, SEE SHEET 2.

PREPARED BY
McINTIRE & QUIROS INC.
32123 LINDERO CANYON ROAD
WESTLAKE VILLAGE, CALIFORNIA

K+E PHOENIX® TRACING CLOTH LA 4269

TR. NO. 2171 58 MR 6-11

WATERGATE ROAD

BRAMWELL PLACE

DRIVE

LA VENTA DRIVE

LAKERIDGE LANE

LAKEWOOD PLACE (PRIVATE DRIVE)

SHOREVIEW CIRCLE (PRIVATE DRIVE)

LAKERIDGE LANE

VENTURA COUNTY

LOS ANGELES COUNTY

DETAIL "B" NO SCALE

DETAIL "A" No scale

SEE SHEET NO. 7

SEE SHEET NO. 9

SEE SHEET NO. 10

FD. S&T 3' SELY. ON ℄ OF WATERGATE ROAD PER TR. NO. 2171, 58 MR. 6-11

CURB DATA

1. Δ=12°21'21" R=100', L=21.56'
2. Δ=16°23'01" R=100', L=28.60'
3. Δ=35°09'16" R=140', L=85.90' T=44.35'
4. Δ=20°12'28" R=140', L=49.38'
5. Δ=14°56'48" R=140', L=36.52'

NOTE: FOR MONUMENT AND BASSIS OF BEARINGS NOTES SEE SHEET 2.

TRACT NO. 2288

IN THE CITY OF THOUSAND OAKS COUNTY OF VENTURA, STATE OF CALIFORNIA

BEING A SUBDIVISION OF A PORTION OF SECTIONS 24 & 25 T.1.N. R.19 W., IN THE RANCHO EL CONEJO AS SHOWN UPON A MAP ENTITLED "MAP OF PARTITION SURVEY OF RANCHO EL CONEJO VENTURA COUNTY, CALIFORNIA", RECORDED IN BOOK I PAGE 746, OF DEEDS, IN THE OFFICE OF THE RECORDER OF SAID COUNTY.

AUGUST, 1972

0 40 80 120

SCALE 1" = 40'

PREPARED BY
McINTIRE & QUIROS INC.
32123 LINDERO CANYON ROAD
WESTLAKE VILLAGE, CALIFORNIA

SHEET 11 OF 11 SHEETS

K&E PHOENIX © MADE IN U.S.A. LA 4269