## OWNER'S STATEMENT

THE UNDERSIGNED HEREBY STATE THAT THEY ARE THE OWNERS OF, OR ARE INTERESTED IN, THE LAND INCLUDED WITHIN THIS SUBDIVISION ENTITLED TRACT NO. 5045-5, SHOWN ON THIS MAP, THAT THEY ARE THE ONLY PERSONS WHOSE CONSENT IS NECESSARY TO PASS TITLE TO SAID LAND, THAT THEY CONSENT TO THE MAKING AND RECORDATION OF SAID MAP AND SUBDIVISION AS SHOWN WITHIN THE EXTERIOR BOUNDARY LINE.

AND THAT THEY DO HEREBY OFFER TO DEDICATE TO ALL GOVERNMENTAL AGENCIES PROVIDING FOR THE PUBLIC SAFETY, HEALTH AND WELFARE, AN ACCESS EASEMENT OVER PARCELS "F", "G", "H" AND "I".

AND THAT THEY DO HEREBY OFFER TO DEDICATE TO THE CITY OF MOORPARK AN EASEMENT FOR LINE OF SIGHT PURPOSES AS SHOWN ON THIS MAP.

AND THAT THEY DO HEREBY IRREVOCABLY OFFER TO DEDICATE TO THE CITY OF MOORPARK EASEMENTS OVER PARCELS "A", "K" AND "J" FOR LANDSCAPING AND SLOPE MAINTENANCE PURPOSES, INCLUDING THE MAINTENANCE OF ALL RELATED ACCESS AND DRAINAGE IMPROVEMENTS, AS SHOWN ON THIS MAP.

AND THAT THEY DO HEREBY OFFER TO DEDICATE TO THE CITY OF MOORPARK, ALL RIGHTS OF INGRESS AND EGRESS OVER AND ACROSS THE:

THE SOUTHEASTERLY AND SOUTHERLY LINE OF PARCEL "J" ABUTTING ELK RUN LOOP,

THE SOUTHERLY AND SOUTHWESTERLY LINE OF PARCEL "A" ABUTTING ELK RUN LOOP,

THE SOUTHWESTERLY, WESTERLY AND NORTHWESTERLY LINE OF PARCEL "A" ABUTTING SPRING ROAD,

THE NORTHWESTERLY AND NORTHERLY LINE OF PARCEL "A" ABUTTING RIDGECREST DRIVE AND

THE NORTHEASTERLY LINES OF PARCELS "A" AND "K" ABUTTING ELK RUN LOOP

IN ORDER THAT THE OWNER OF SAID PARCELS SHALL HAVE NO RIGHTS OF ACCESS WHATSOEVER TO SAID ELK RUN LOOP, SPRING ROAD AND RIDGECREST DRIVE EXCEPT THE GENERAL RIGHT-OF-TRAVEL WHICH BELONGS TO THE WHOLE PUBLIC.

AND THAT THEY DO HEREBY OFFER TO DEDICATE TO THE CITY OF MOORPARK AN EASEMENT FOR THE CONSTRUCTION AND MAINTENANCE OF UNDERGROUND COVERED STORM DRAIN FACILITIES INCLUDING INGRESS AND EGRESS TO SERVICE THE SAME AS SHOWN ON THIS MAP.

AND THAT THEY DO HEREBY OFFER TO DEDICATE TO THE CITY OF MOORPARK THE RIGHT TO RESTRICT THE ERECTION OF HABITABLE BUILDINGS OR OTHER STRUCTURES WITHIN THOSE AREAS DESIGNATED "RESTRICTED USE AREA" ON THIS MAP.

AND THAT THEY DO HEREBY DEDICATE TO VENTURA COUNTY WATERWORKS DISTRICT NO. 1, AN EASEMENT OVER ALL PRIVATE STREETS, FOR WATER PIPE LINE PURPOSES, SANITARY SEWER PURPOSES AND ACCESS PURPOSES AS SHOWN ON THIS MAP AND AN EASEMENT OVER LOT 72 AND PARCEL "A" FOR SANITARY SEWER PURPOSES AS SHOWN ON THIS MAP.

PARDEE HOMES, A CALIFORNIA CORPORATION, OWNER

PRINT NAME: John Arvin
PRINT TITLE: Sr. Vice President

PRINT NAME: Nancy Trojan
PRINT TITLE: Asst. Secretary

## NOTARY ACKNOWLEDGMENT:

STATE OF CALIFORNIA )
COUNTY OF Los Angeles

ON THIS 6TH DAY OF January, 2006 BEFORE ME Sherrie Jossen, A NOTARY PUBLIC IN AND FOR SAID STATE, PERSONALLY APPEARED John Arvin AND Nancy Trojan, PERSONALLY KNOWN TO ME ~~(OR PROVED TO ME ON THE BASIS OF SATISFACTORY EVIDENCE)~~ TO BE THE PERSONS WHOSE NAMES ARE SUBSCRIBED TO THE WITHIN INSTRUMENT AND ACKNOWLEDGED TO ME THAT THEY EXECUTED THE SAME IN THEIR AUTHORIZED CAPACITIES AND THAT BY THEIR SIGNATURES ON THE INSTRUMENT THE PERSONS, OR THE ENTITY UPON BEHALF OF WHICH THE PERSONS ACTED, EXECUTED THE INSTRUMENT.

WITNESS MY HAND:

NOTARY PUBLIC IN AND FOR SAID STATE

Sherrie Jossen
PRINT NAME

PRINCIPAL PLACE OF BUSINESS IS Los Angeles
MY COMMISSION EXPIRES: June 9, 2007
COMMISSION NO: 1423346

## VENTURA COUNTY WATERWORKS DISTRICT ACCEPTANCE CERTIFICATE

THIS IS TO CERTIFY THAT THE EASEMENTS FOR ACCESS, WATER PIPELINE AND SANITARY SEWER PURPOSES OFFERED HEREON TO THE VENTURA COUNTY WATERWORKS DISTRICT NO. 1, A GOVERNMENTAL AGENCY, IS HEREBY ACCEPTED BY THE UNDERSIGNED OFFICER ON BEHALF OF SAID DISTRICT PURSUANT TO AUTHORITY CONFERRED BY RESOLUTION OF THE BOARD OF SUPERVISORS OF VENTURA COUNTY ADOPTED ON APRIL 7, 1998.

RONALD C. COONS
DIRECTOR
PUBLIC WORKS AGENCY
COUNTY OF VENTURA, STATE OF CALIFORNIA

DATE: MARCH 20, 2006

BY: Michael K. Sullivan
CHIEF DEPUTY COUNTY SURVEYOR, MICHAEL K. SULLIVAN

## CITY COUNCIL'S CERTIFICATE

THIS MAP, ENTITLED TRACT NO. 5045-5 CONSISTING OF 9 SHEETS, IS PRESENTED TO THE CITY COUNCIL OF THE CITY OF MOORPARK, OF VENTURA COUNTY, CALIFORNIA, AT A REGULAR MEETING OF SAID COUNCIL HELD ON THE 1st DAY OF March, 2006 FOR APPROVAL. SAID COUNCIL HEREBY APPROVES SAID MAP.

AND DOES HEREBY ACCEPT THE ACCESS EASEMENTS OVER PARCELS "F", "G", "H" AND "I" ON BEHALF OF ALL GOVERNMENTAL AGENCIES PROVIDING FOR THE PUBLIC SAFETY, HEALTH AND WELFARE.

AND ALSO HEREBY ACCEPTS THE EASEMENTS FOR LINE OF SIGHT PURPOSES AS SHOWN ON THIS MAP.

AND ALSO HEREBY ACCEPTS THE OFFER OF AN EASEMENT OVER PARCEL "A" FOR LANDSCAPING AND SLOPE MAINTENANCE PURPOSES, INCLUDING THE MAINTENANCE OF ALL RELATED ACCESS AND DRAINAGE IMPROVEMENTS AS SHOWN ON THIS MAP. HOWEVER, THE OFFER OF EASEMENTS OVER PARCELS "J" AND "K" FOR LANDSCAPING AND SLOPE MAINTENANCE PURPOSES, INCLUDING THE MAINTENANCE OF ALL RELATED ACCESS AND DRAINAGE IMPROVEMENTS, AS SHOWN ON THIS MAP IS HEREBY REJECTED.

AND ALSO HEREBY ACCEPTS ALL RIGHTS OF INGRESS AND EGRESS AS OFFERED HEREON.

AND ALSO HEREBY ACCEPTS THE EASEMENTS FOR THE CONSTRUCTION AND MAINTENANCE OF UNDERGROUND COVERED STORM DRAIN FACILITIES INCLUDING INGRESS AND EGRESS TO SERVICE THE SAME AS SHOWN ON THIS MAP.

AND ALSO HEREBY ACCEPTS THE RIGHT TO RESTRICT THE ERECTION OF HABITABLE BUILDINGS OR OTHER STRUCTURES WITHIN THOSE AREAS DESIGNATED "RESTRICTED USE AREA" ON THIS MAP.

IN WITNESS WHEREOF, SAID CITY COUNCIL HAS CAUSED THIS CERTIFICATE TO BE SIGNED BY THE MAYOR AND ATTESTED TO BY THE CITY CLERK OF SAID CITY, AND THE CORPORATE SEAL OF SAID CITY OF MOORPARK TO BE AFFIXED HERETO THIS 2nd DAY OF March, 2006.

ATTEST:

Deborah S. Traffenstedt
DEBORAH S. TRAFFENSTEDT
CITY CLERK OF THE CITY
CITY OF MOORPARK

PATRICK HUNTER
MAYOR OF THE CITY
CITY OF MOORPARK

20060322-0061121
## COUNTY RECORDER'S CERTIFICATE

FILED THIS 22 DAY OF March 2006 AT 8:00 A. M. IN BOOK 155 OF MISCELLANEOUS RECORDS (MAPS) AT PAGES 76-84, AT THE REQUEST OF CHICAGO TITLE COMPANY.

PHILIP J. SCHMIT
COUNTY RECORDER
COUNTY OF VENTURA

BY: H. Clampe
DEPUTY COUNTY RECORDER

## COUNTY TAX COLLECTOR'S CERTIFICATE

I HEREBY CERTIFY THAT ALL CERTIFICATES AND SECURITY REQUIRED UNDER THE PROVISIONS OF SECTION 66492 AND 66493 OF THE SUBDIVISION MAP ACT HAVE BEEN FILED AND DEPOSITED WITH ME.

DATE: 3-9-06

LAWRENCE L. MATHENEY
COUNTY TAX COLLECTOR
COUNTY OF VENTURA

BY: J. Gaster
DEPUTY COUNTY TAX COLLECTOR

## SIGNATURE OMISSIONS

PURSUANT TO THE PROVISIONS OF SECTION 66436(a)(3)(A)(i) OF THE SUBDIVISION MAP ACT, THE FOLLOWING SIGNATURES HAVE BEEN OMITTED, THEIR INTEREST IS SUCH THAT IT CANNOT RIPEN INTO FEE TITLE AND SUCH SIGNATURES ARE NOT REQUIRED BY THE LOCAL AGENCY:

1) SOUTHERN CALIFORNIA EDISON COMPANY, PRESENT OWNER OF AN EASEMENT FOR PUBLIC UTILITIES AS PER DOCUMENT RECORDED JULY 24, 1952, IN BOOK 1079, PAGE 155 ~~AND APRIL 18, 1960, IN BOOK 1857, PAGE 358, BOTH~~ OF OFFICIAL RECORDS.

(NOTE: BOOK 1079, PAGE 155 IS NOT PLOTTABLE).

PURSUANT TO THE PROVISIONS OF SECTION 66436 (a)(3)(C) OF THE SUBDIVISION MAP ACT, THE FOLLOWING SIGNATURES HAVE BEEN OMITTED:

1) PATRICIA L. WILLIAMS, ET AL., PRESENT OWNER OF AN UNDIVIDED 51% OF ALL OIL, GAS AND OTHER HYDROCARBON SUBSTANCES THAT MAY BE PRODUCED FROM A DEPTH BELOW 500 FEET FROM THE SURFACE OF SAID LAND, BUT WITHOUT ANY RIGHT OF ENTRY UPON THE SURFACE OF SAID LAND FOR THE PURPOSE OF MINING, DRILLING, EXPLORING OR EXTRACTING SUCH OIL, GAS AND OTHER HYDROCARBON SUBSTANCES OR OTHER USE OF OR RIGHTS IN OR TO ANY PORTION OF THE SURFACE OF SAID LAND AND TO A DEPTH OF 500 FEET BELOW THE SURFACE THEREOF, AS RESERVED IN THE DEED RECORDED DECEMBER 15, 1964 IN BOOK 2689, PAGE 564 OF OFFICIAL RECORDS.

## SURVEYOR'S STATEMENT

THIS MAP WAS PREPARED BY ME OR UNDER MY DIRECTION AND IS BASED UPON A FIELD SURVEY IN CONFORMANCE WITH THE REQUIREMENTS OF THE SUBDIVISION MAP ACT AND LOCAL ORDINANCE AT THE REQUEST OF PARDEE HOMES IN OCTOBER, 2004. I HEREBY STATE THAT ALL THE MONUMENTS ARE OF THE CHARACTER AND OCCUPY THE POSITIONS INDICATED OR THAT THEY WILL BE SET IN THOSE POSITIONS WITHIN ONE YEAR OF THE FILING OF THIS MAP AND THAT THE MONUMENTS ARE, OR WILL BE, SUFFICIENT TO ENABLE THE SURVEY TO BE RETRACED, AND THAT THIS FINAL MAP SUBSTANTIALLY CONFORMS TO THE CONDITIONALLY APPROVED TENTATIVE MAP.

LICENSED LAND SURVEYOR
GREGORY A. HELMER
NO. 5134
EXP 06-30-2007
STATE OF CALIFORNIA

GREGORY A. HELMER L.S. 5134
EXPIRES: 06-30-2007

DATED: 12/21/05

## CITY ENGINEER'S STATEMENT

I HEREBY CERTIFY THAT I HAVE EXAMINED THE FINAL MAP ENTITLED TRACT NO. 5045-5, THAT THE SUBDIVISION IS SUBSTANTIALLY THE SAME AS IT APPEARED ON THE TENTATIVE MAP AND ANY APPROVED ALTERATIONS THEREOF, THAT ALL PROVISIONS OF THE SUBDIVISION MAP ACT OF THE STATE OF CALIFORNIA AND OF ANY LOCAL ORDINANCE APPLICABLE AT THE TIME OF APPROVAL OF THE TENTATIVE MAP, IF REQUIRED, HAVE BEEN COMPLIED WITH.

REGISTERED PROFESSIONAL ENGINEER
RUSTY R. REED
C 37081
EXPIRES 6/30/06
CIVIL
STATE OF CALIFORNIA

RUSTY R. REED, R.C.E. C-37081
EXPIRES JUNE 30, 2006
CITY ENGINEER, CITY OF MOORPARK

DATE: Feb. 14TH, 2006

## CITY SURVEYOR'S STATEMENT

I HEREBY STATE THAT I HAVE EXAMINED THE FINAL MAP ENTITLED TRACT NO. 5045-5 AND THAT I AM SATISFIED THAT THE MAP IS TECHNICALLY CORRECT.

LICENSED LAND SURVEYOR
WALTER H. BROWN
EXP. 9/30/07
No. 4364
STATE OF CALIFORNIA

WALTER H. BROWN, L.S. 4364, EXPIRES 9/30/07
CITY SURVEYOR, CITY OF MOORPARK

DATE: FEBRUARY 15, 2006

TOTAL GROSS AREA = 23.553 ACRES
78 NUMBERED LOTS
10 LETTERED PARCELS

# TRACT NO. 5045-5

IN THE CITY OF MOORPARK
COUNTY OF VENTURA
STATE OF CALIFORNIA

BEING A SUBDIVISION OF PORTIONS OF LOTS 42, 43, 44 AND 47 OF THE VALLETTE TRACT AS SHOWN ON A MAP THEREOF RECORDED IN BOOK 3, PAGE 41 OF MISCELLANEOUS RECORDS (MAPS), IN THE CITY OF MOORPARK, COUNTY OF VENTURA, STATE OF CALIFORNIA AND IN THE OFFICE OF THE COUNTY RECORDER OF SAID VENTURA COUNTY.

OCTOBER, 2004

RBF CONSULTING
PLANNING ■ DESIGN ■ CONSTRUCTION
14725 ALTON PARKWAY
IRVINE, CALIFORNIA 92618-2027
949.472.3505 • FAX 949.472.8373 • www.RBF.com

JN 10-101690



20060322-0061121
Pages: 9
Fees: $22.00
03/22/2006 08:00:00 AM
T20060023983 FO
Ventura County Recorder
Philip J. Schmit

## SOILS AND GEOLOGIC REPORTS:

THE FOLLOWING SOILS REPORTS AND GEOLOGIC REPORTS RELATING TO TRACT NO. 5045 HAVE BEEN PREPARED:

DATE OF REPORT: FEBRUARY 4, 2002
TITLE OF REPORT: GRADING PLAN REVIEW FOR PHASE 1, TRACT 5045, SPRING ROAD FROM CHARLES STREET TO WALNUT CANYON ROAD.

DATE OF REPORT: MARCH 5, 2004
TITLE OF REPORT: BULK GRADING PLAN REVIEW REPORT AND PARTIAL RESPONSE TO REVIEW LETTER DATED MARCH 11, 2002, TRACT 5045.

DATE OF REPORT: MAY 5, 2004
TITLE OF REPORT: RESPONSE TO REVIEW, PHASES I AND II OF TRACT 5045.

DATE OF REPORT: JUNE 14, 2004
TITLE OF REPORT: GRADING PLAN REVIEW OF ROUGH GRADING AND RESPONSE TO THE CITY OF MOORPARK REVIEW LETTERS, TRACT 5045.

DATE OF REPORT: SEPTEMBER 20, 2004
TITLE OF REPORT: SPRING ROAD REALIGNMENT, PROPERTY LINE CONSTRAINTS, TRACT 5045.

FIRM NAME: GEOLABS-WESTLAKE VILLAGE
BY: RONALD Z. SHMERLING
REGISTRATION NO.: R.C.E. 35444
LOCATION WHERE OF FILE FOR PUBLIC INSPECTION: CITY OF MOORPARK
PUBLIC WORKS DEPARTMENT
799 MOORPARK AVENUE
MOORPARK, CA 93021

## CONDITIONAL APPROVAL NOTE:

OWNERS ACKNOWLEDGE THAT THE CONDITIONS OF APPROVAL OF THIS MAP, PER RESOLUTION NO. 2000-1767 DATED AUGUST 2, 2000 AND PER PERMIT ADJUSTMENT NO. 1 FOR TENTATIVE TRACT NO. 5045 DATED DECEMBER 30, 2003 SHALL APPLY TO ALL FUTURE PURCHASERS OF LAND WITHIN THIS SUBDIVISION. A COPY OF SAID RESOLUTION NO. 2000-1767 AND PERMIT ADJUSTMENT NO. 1 IS ON FILE FOR PUBLIC INSPECTION AT:

CITY OF MOORPARK
COMMUNITY DEVELOPMENT DEPARTMENT
799 MOORPARK AVENUE
MOORPARK, CA. 93021

# TRACT NO. 5045-5


IN THE CITY OF MOORPARK
COUNTY OF VENTURA
STATE OF CALIFORNIA

BEING A SUBDIVISION OF PORTIONS OF LOTS 42, 43, 44 AND 47 OF THE VALLETTE TRACT AS SHOWN ON A MAP THEREOF RECORDED IN BOOK 3, PAGE 41 OF MISCELLANEOUS RECORDS (MAPS), IN THE CITY OF MOORPARK, COUNTY OF VENTURA, STATE OF CALIFORNIA AND IN THE OFFICE OF THE COUNTY RECORDER OF SAID VENTURA COUNTY.


OCTOBER, 2004

RBF CONSULTING
PLANNING ■ DESIGN ■ CONSTRUCTION
14725 ALTON PARKWAY
IRVINE, CALIFORNIA 92618-2027
949.472.3505 ▪ FAX 949.472.8373 ▪ www.RBF.com

JN 10-101690

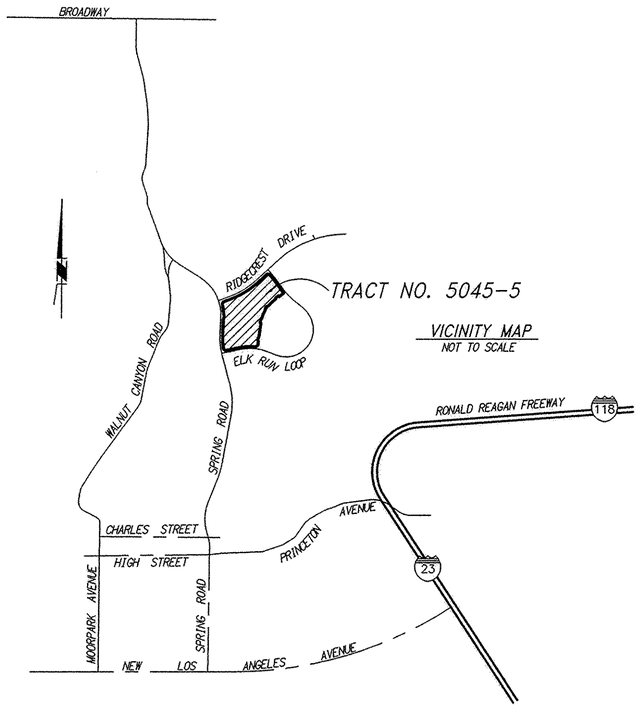


VICINITY MAP
NOT TO SCALE

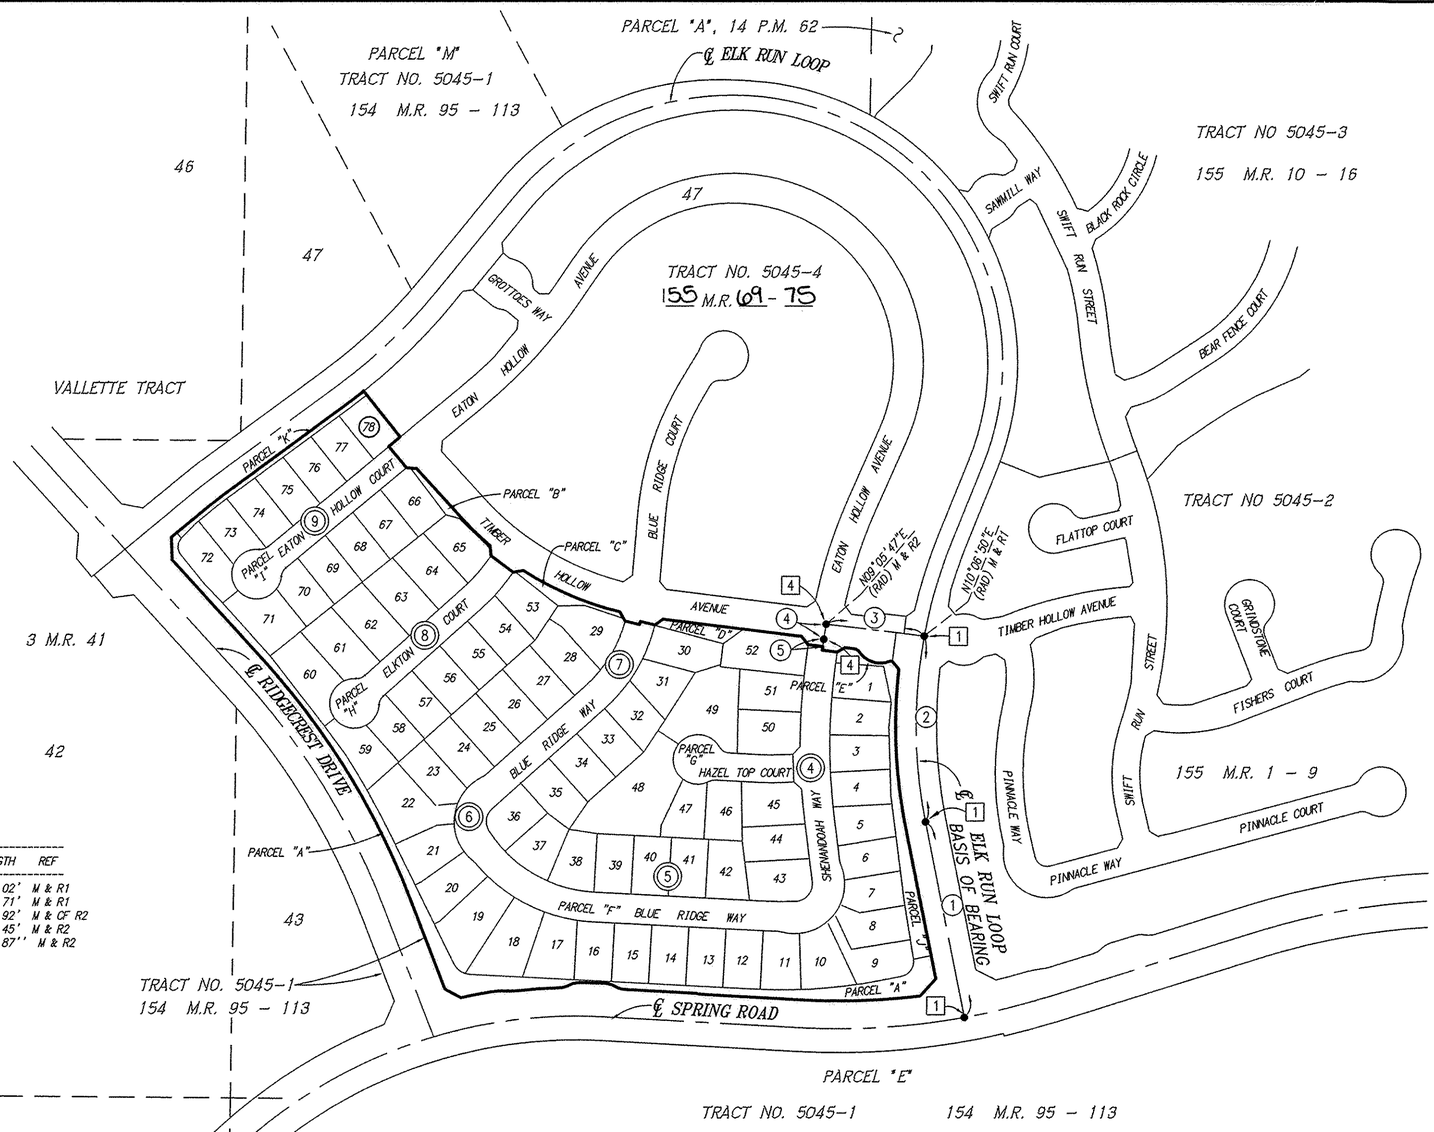


DATA TABLE

| NO. | BRNG/DELTA | RADIUS | LENGTH | REF |
|---|---|---|---|---|
| 1 | N78°31'48"E | --- | 402.02' | M & R1 |
| 2 | 21°35'02" | 1000.00' | 376.71' | M & R1 |
| 3 | N06°57'32"E | --- | 198.92' | M & CF R2 |
| 4 | 01°44'40" | 1000.00' | 30.45' | M & R2 |
| 5 | N82°38'53"W | --- | 14.87'' | M & R2 |

## LEGEND AND RECORD DATA REFERENCES:

| | |
|---|---|
| CF | CALCULATED FROM |
| M | DENOTES MEASURED. |
| (RAD) | RADIAL |
| PCC | POINT OF COMPOUND CURVATURE |
| PRC | POINT OF REVERSE CURVATURE. |
| R1 | DENOTES RECORD PER TRACT NO. 5045-1, 154 MR 95 - 113. |
| R2 | DENOTES RECORD PER TRACT NO. 5045-4, 155 MR 69 - 75. |
| L & S | DENOTES "FOR LANDSCAPING AND SLOPE MAINTENANCE PURPOSES." |
| O/S | OFFSET |

## MONUMENT AND SURVEYOR'S NOTES

1. ALL DIMENSIONS ARE MEASURED UNLESS OTHERWISE NOTED.
2. SET VENTURA COUNTY SURVEY MONUMENTS WITH A 2" BRASS CAP STAMPED "L.S. 5134" PER VENTURA COUNTY ROAD STANDARDS PLATE E-4, REVISION "E", AT ALL STREET CENTERLINE POINTS OF CONTROL.
3. SET 1" IRON PIPE TAGGED "L.S. 5134" AT ALL LOT/PARCEL CORNERS, EXCEPT LOT/PARCEL CORNERS THAT ABUT A STREET WHICH WILL BE MARKED ON 9.75' OFFSET (O/S) INSIDE THE STREET RIGHT-OF-WAY BY A LEAD, TACK AND TAG "L.S. 5134" ON SIDELINES PRODUCED, OR RADIALLY OR PERPENDICULAR FROM B.C.'S, E.C.'S, P.C.C.'S OR P.R.C.'S. UNLESS OTHERWISE NOTED.
4. ○ INDICATES SET 1" IRON PIPE TAGGED "L.S. 5134".
5. □ INDICATES SET A LEAD, TACK AND TAG "L.S. 5134" ON OFFSET (O/S) AS SHOWN INSIDE STREET RIGHT-OF-WAY ON SIDELINE PRODUCED.
6. ■ FOUND VENTURA COUNTY WELL MONUMENT WITH 2" BRASS CAP STAMPED "L.S. 5134" PER R1.
7. ● FOUND 1 1/2" IRON PIPE TAGGED "L.S. 5134" PER R1.
8. ▲ FOUND VENTURA COUNTY WELL MONUMENT WITH 2" BRASS CAP STAMPED "L.S. 5134" PER R2.
9. ◐ FOUND 1 1/2" IRON PIPE TAGGED "L.S. 5134" PER R2.
10. N.S. - INDICATES NOTHING SET AT THIS LOCATION.

## NOTES:

1. PARCELS "A", "B", "C", "D", "E", "J", AND "K" ARE TO BE GRANTED BY SEPARATE DOCUMENT TO THE HOMEOWNER'S ASSOCIATION FOR LANDSCAPING AND SLOPE MAINTENANCE PURPOSES.
2. PARCELS "F", "G", "H", AND "I" ARE PRIVATE STREETS.
3. ALL DISTANCES AND/OR STREET WIDTHS SHOWN WITHOUT DECIMALS REPRESENT THAT DISTANCE TO ZERO HUNDREDTHS OF A FOOT.

## BASIS OF BEARINGS

THE BEARINGS SHOWN ON THIS MAP ARE BASED ON THE CENTERLINE OF ELK RUN LOOP BEING HELD AS N78°31'48"E AS SHOWN ON TRACT NO. 5045-1, 154 MR 95 - 113.

## INDEX MAP AND BOUNDARY CONTROL MAP

0' 100' 200' 400' 600'
0" 1" 2" 3"
SCALE: 1"=200'

(3) - DENOTES MAP SHEET NUMBER

# TRACT NO. 5045-5

IN THE CITY OF MOORPARK
COUNTY OF VENTURA
STATE OF CALIFORNIA

BEING A SUBDIVISION OF PORTIONS OF LOTS 42, 43, 44, 47 OF THE VALLETTE TRACT AS SHOWN ON A MAP THEREOF RECORDED IN BOOK 3, PAGE 41 OF MISCELLANEOUS RECORDS (MAPS), IN THE CITY OF MOORPARK, COUNTY OF VENTURA, STATE OF CALIFORNIA AND IN THE OFFICE OF THE COUNTY RECORDER OF SAID VENTURA COUNTY.

OCTOBER, 2004

RBF CONSULTING
PLANNING ■ DESIGN ■ CONSTRUCTION
14725 ALTON PARKWAY
IRVINE, CALIFORNIA 92618-2027
949.472.3505 ▪ FAX 949.472.8373 ▪ www.RBF.com

JN 10-101690

0' 20' 40' 80' 120'
0" 1" 2" 3"
SCALE: 1"=40'

NOTES:

SEE SHEET 3 FOR VICINITY MAP, INDEX MAP AND BOUNDARY CONTROL MAP, BASIS OF BEARINGS NOTE, ADDITIONAL MONUMENT AND SURVEYOR'S NOTES, LEGEND AND RECORD DATA REFERENCES AND OTHER NOTES.

EASEMENT NOTES:

(C) DENOTES AN EASEMENT FOR LANDSCAPING AND SLOPE MAINTENANCE PURPOSES, INCLUDING THE MAINTENANCE OF ALL RELATED ACCESS AND DRAINAGE IMPROVEMENTS, DEDICATED HEREON TO THE CITY OF MOORPARK.

(D) DENOTES AN IRREVOCABLE OFFER TO THE CITY OF MOORPARK OF AN EASEMENT FOR LANDSCAPING AND SLOPE MAINTENANCE PURPOSES , INCLUDING THE MAINTENANCE OF ALL RELATED ACCESS AND DRAINAGE IMPROVEMENTS.

(E) DENOTES AN EASEMENT FOR LINE OF SIGHT PURPOSES DEDICATED HEREON TO THE CITY OF MOORPARK.

(F) DENOTES A PROPOSED EASEMENT FOR LINE OF SIGHT PURPOSES TO BE GRANTED TO THE HOMEOWNER'S ASSOCIATION BY SEPARATE DOCUMENT.

(G) DENOTES ALL VEHICULAR ACCESS RIGHTS, INCLUDING INGRESS AND EGRESS, DEDICATED HEREON TO THE CITY OF MOORPARK.

MONUMENT AND SURVEYOR'S NOTES:

○ INDICATES SET 1" IRON PIPE TAGGED "L.S. 5134".

□ INDICATES SET A LEAD, TACK AND TAG "L.S. 5134" ON OFFSET AS SHOWN INSIDE STREET RIGHT-OF-WAY ON SIDELINE PRODUCED.

■ INDICATES FOUND VENTURA COUNTY WELL MONUMENT WITH 2" BRASS CAP STAMPED "L.S. 5134" PER R1.

● INDICATES FOUND 1 1/2" IRON PIPE TAGGED "L.S. 5134" PER R1.

▲ INDICATES FOUND VENTURA COUNTY WELL MONUMENT WITH 2" BRASS CAP STAMPED "L.S. 5134" PER R2.

◐ INDICATES FOUND 1 1/2" IRON PIPE TAGGED "L.S. 5134" PER R2.

N.S. - INDICATES NOTHING SET AT THIS LOCATION.

- SEE SHEET 5 -

- SEE SHEET 6 -

TRACT NO. 5045-1

154 M.R. 95 - 113

TRACT NO. 5045-2

155 M.R. 1 - 9

TRACT NO. 5045-4

155 M.R. 09 - 75

℄ SPRING ROAD

℄ BLUE RIDGE WAY

PARCEL "A" L & S

PARCEL "F" L & S

℄ SHENANDOAH WAY (PRIVATE STREET)

PARCEL "G" 0.372 AC.

℄ HAZEL TOP COURT (PRIVATE STREET)

PARCEL "E" 0.044 AC.

℄ TIMBER HOLLOW AVENUE (PRIVATE STREET)

℄ EATON HOLLOW AVENUE (PRIVATE STREET)

PARCEL "J" 0.311 AC.

℄ ELK RUN LOOP

PARCEL "B"

PCL. "F"

PCL. "H"

DATA TABLE

| NO. | BRNG/DELTA | RADIUS | LENGTH |
|---|---|---|---|
| 1 | N52°09'20"E | -- | 21.29' M & R2 |
| 2 | N07°21'07"E | -- | 30.00' M & R2 |
| 3 | N82°38'53"W | -- | 7.38' M & R2 |
| 4 | N07°21'07"E | -- | 30.00' M & R2 |
| 5 | N29°02'21"W | -- | 18.54' M & R2 |
| 6 | N06°57'32"E | -- | 18.31' M & R2 |
| 7 | 49°44'52" | 15.00' | 13.02' M & R2 |
| 8 | 76°42'19" | 50.00' | 66.94' M & R2 |
| 9 | 26°57'27" | 15.00' | 7.06' M & R2 |
| 10 | N51°28'24"E | -- | 21.03' M & R1 |
| 11 | 13°16'13" | 50.00' | 11.58' |
| 12 | N82°38'53"W | -- | 32.35' |

DATA TABLE

| NO. | BRNG/DELTA | RADIUS | LENGTH | TANGENT |
|---|---|---|---|---|
| 13 | N82°38'53"W | -- | 54.61' | |
| 14 | N82°38'53"W | -- | 39.73' | |
| 15 | N46°25'09"W | -- | 20.84' | |
| 16 | N02°24'32"W | -- | 27.72' | |
| 17 | 05°21'08" | 372.00' | 34.75' | |
| 18 | 05°21'08" | 400.00' | 37.37' | 18.70' |
| 19 | 05°21'08" | 428.00' | 39.98' | |
| 20 | N02°24'32"W | -- | 27.72' | |
| 21 | N41°38'05"E | -- | 20.84' | |
| 22 | 01°44'40" | 1000.00' | 30.45' M & R2 | |
| 23 | N02°24'32"W | (RAD) | 71.98' | |
| 24 | N87°35'28"E | -- | 56.00' | |

DATA TABLE

| NO. | BRNG/DELTA | RADIUS | LENGTH | TANGENT |
|---|---|---|---|---|
| 25 | 15°21'32" | 70.00' | 18.76' | 9.44' |
| 26 | 14°09'40" | 70.00' | 17.30' | 8.69' |
| 27 | 01°59'59" | 852.00' | 29.74' | 14.87' |
| 28 | 01°59'59" | 882.00' | 30.78' | |
| 29 | 14°09'40" | 40.00' | 9.89' | |
| 30 | 12°20'04" | 100.00' | 21.53' | |
| 31 | 15°21'32" | 40.00' | 10.72' | |
| 32 | 63°26'06" | 50.00' | 55.36' | |
| 33 | N10°26'04"E | -- | 39.72' | |

# TRACT NO. 5045-5

IN THE CITY OF MOORPARK
COUNTY OF VENTURA
STATE OF CALIFORNIA

BEING A SUBDIVISION OF PORTIONS OF LOTS 42, 43, 44, 47 OF THE VALLETTE TRACT AS SHOWN ON A MAP THEREOF RECORDED IN BOOK 3, PAGE 41 OF MISCELLANEOUS RECORDS (MAPS), IN THE CITY OF MOORPARK, COUNTY OF VENTURA, STATE OF CALIFORNIA AND IN THE OFFICE OF THE COUNTY RECORDER OF SAID VENTURA COUNTY.

CHICAGO TITLE COMPANY
OCTOBER, 2004

RBF CONSULTING
PLANNING ■ DESIGN ■ CONSTRUCTION
14725 ALTON PARKWAY
IRVINE, CALIFORNIA 92618-2027
949.472.3505 ▪ FAX 949.472.8373 ▪ www.RBF.com

JN 10-101690

*MONUMENT AND SURVEYOR'S NOTES:*

- ■ INDICATES FOUND VENTURA COUNTY WELL MONUMENT WITH 2" BRASS CAP STAMPED "L.S. 5134" PER R1.
- ● INDICATES FOUND 1 1/2" IRON PIPE TAGGED "L.S. 5134" PER R1.
- □ INDICATES SET A LEAD, TACK AND TAG "L.S. 5134" ON OFFSET (O/S) AS SHOWN INSIDE STREET RIGHT-OF-WAY ON SIDELINE PRODUCED.

0' 20' 40' 80' 120'
0" 1" 2" 3"
SCALE: 1"=40'

DATA TABLE

| NO. | BRNG/DELTA | RADIUS | LENGTH | |
|---|---|---|---|---|
| 1 | 27°15'57" | 45.00' | 21.41' | M & R1 |
| 2 | 27°14'40" | 45.00' | 21.40' | M & R1 |
| 3 | 02°43'38" | 1067.50' | 50.81' | M & R1 |
| 4 | 28°23'58" | 45.00' | 22.30' | M & R1 |
| 5 | 26°10'28" | 45.00' | 20.56' | M & R1 |
| 6 | 13°59'31" | 1000.00' | 244.20' | |
| 7 | 01°59'59" | 882.00' | 30.78' | |
| 8 | 01°59'59" | 852.00' | 29.74' | |
| 9 | 04°29'38" | 822.00' | 64.47' | |
| 10 | 29°55'35" | 25.00' | 13.06' | |
| 11 | 56°51'41" | 25.00' | 24.81' | |
| 12 | 00°11'15" | 1000.00' | 3.27' | |
| 13 | 00°11'15" | 882.00' | 2.88' | |
| 14 | 04°37'45" | 50.00' | 4.04' | |
| 15 | 05°03'41" | 33.00' | 2.92' | M & R1 |
| 16 | N08°11'51"E | — | 12.58' | M & R1 |
| 17 | 05°03'41" | 67.00' | 5.92' | M & R1 |

- SEE SHEET 6 -

- SEE SHEET 7 -

- SEE SHEET 4 -

TRACT NO. 5045-1
154 M.R. 95 - 113

TRACT NO. 5045-4
155 M.R. 69 - 75

℄ SPRING ROAD

℄ BLUE RIDGE WAY (PRIVATE STREET)

℄ TIMBER HOLLOW AVENUE

℄ HAZEL TOP COURT (PRIVATE STREET)

PARCEL "A" 0.986 AC.

PARCEL "F" 2.603 AC.

PARCEL "G" 0.372 AC.

PARCEL "B"

L & S

EASEMENT NOTES:

- Ⓒ DENOTES AN EASEMENT FOR LANDSCAPING AND SLOPE MAINTENANCE PURPOSES, INCLUDING THE MAINTENANCE OF ALL RELATED ACCESS AND DRAINAGE IMPROVEMENTS, DEDICATED HEREON TO THE CITY OF MOORPARK.
- Ⓖ DENOTES ALL VEHICULAR ACCESS RIGHTS, INCLUDING INGRESS AND EGRESS, DEDICATED HEREON TO THE CITY OF MOORPARK.

NOTES:

SEE SHEET 3 FOR VICINITY MAP, INDEX MAP AND BOUNDARY CONTROL MAP, BASIS OF BEARINGS NOTE, ADDITIONAL MONUMENT AND SURVEYOR'S NOTES, LEGEND AND RECORD DATA REFERENCES AND OTHER NOTES.

# TRACT NO. 5045-5

IN THE CITY OF MOORPARK
COUNTY OF VENTURA
STATE OF CALIFORNIA

*BEING A SUBDIVISION OF PORTIONS OF LOTS 42, 43, 44, 47 OF THE VALLETTE TRACT AS SHOWN ON A MAP THEREOF RECORDED IN BOOK 3, PAGE 41 OF MISCELLANEOUS RECORDS (MAPS), IN THE CITY OF MOORPARK, COUNTY OF VENTURA, STATE OF CALIFORNIA AND IN THE OFFICE OF THE COUNTY RECORDER OF SAID VENTURA COUNTY.*

OCTOBER, 2004

RBF CONSULTING
PLANNING ■ DESIGN ■ CONSTRUCTION
14725 ALTON PARKWAY
IRVINE, CALIFORNIA 92618-2027
949.472.3505 ▪ FAX 949.472.8373 ▪ www.RBF.com

JN 10-101690

0' 20' 40' 80' 120'
0" 1" 2" 3"
SCALE: 1"=40'

MONUMENT AND SURVEYOR'S NOTES:

- ■ INDICATES FOUND VENTURA COUNTY WELL MONUMENT WITH 2" BRASS CAP STAMPED "L.S. 5134" PER R1.
- ● INDICATES FOUND 1 1/2" IRON PIPE TAGGED "L.S. 5134" PER R1.
- □ INDICATES SET A LEAD, TACK AND TAG "L.S. 5134" ON OFFSET (O/S) AS SHOWN INSIDE STREET RIGHT-OF-WAY ON SIDELINE PRODUCED.

DATA TABLE

| NO. | BRNG/DELTA | RADIUS | LENGTH | TANGENT |
|---|---|---|---|---|
| 1 | 60°40'26" | 40.00' | 42.36' | |
| 2 | 15°22'14" | 40.00' | 10.73' | |
| 3 | 45°18'12" | 40.00' | 31.63' | |
| 4 | 15°01'33" | 100.00' | 26.22' | |
| 5 | N26°22'58"W | -- | 11.00' | |
| 6 | N26°22'58"W | -- | 13.66' | |
| 7 | 12°09'41" | 40.00' | 8.49' | |
| 8 | 15°21'32" | 40.00' | 10.72' | |
| 9 | 15°21'32" | 70.00' | 18.76' | 9.44' |
| 10 | 12°09'41" | 70.00' | 14.86' | 7.46' |
| 11 | 80°54'48" | 35.00' | 49.43' | |
| 12 | 09°54'28" | 130.00' | 22.48' M & R1 | |
| 13 | 12°41'04" | 132.00' | 29.22' M & R1 | |

EASEMENT NOTES:

- (C) DENOTES AN EASEMENT FOR LANDSCAPING AND SLOPE MAINTENANCE PURPOSES, INCLUDING THE MAINTENANCE OF ALL RELATED ACCESS AND DRAINAGE IMPROVEMENTS, DEDICATED HEREON TO THE CITY OF MOORPARK.
- (G) DENOTES ALL VEHICULAR ACCESS RIGHTS, INCLUDING INGRESS AND EGRESS, DEDICATED HEREON TO THE CITY OF MOORPARK.
- (H) DENOTES "RESTRICTED USE AREA". THE RIGHT TO RESTRICT THE ERECTION OF HABITABLE BUILDINGS OR OTHER STRUCTURES WITHIN THIS AREA DEDICATED HEREON TO THE CITY OF MOORPARK.

NOTES:

SEE SHEET 3 FOR VICINITY MAP, INDEX MAP AND BOUNDARY CONTROL MAP, BASIS OF BEARINGS NOTE, ADDITIONAL MONUMENT AND SURVEYOR'S NOTES, LEGEND AND RECORD DATA REFERENCES AND OTHER NOTES.

# TRACT NO. 5045-5

IN THE CITY OF MOORPARK
COUNTY OF VENTURA
STATE OF CALIFORNIA

BEING A SUBDIVISION OF PORTIONS OF LOTS 42, 43, 44, 47 OF THE VALLETTE TRACT AS SHOWN ON A MAP THEREOF RECORDED IN BOOK 3, PAGE 41 OF MISCELLANEOUS RECORDS (MAPS), IN THE CITY OF MOORPARK, COUNTY OF VENTURA, STATE OF CALIFORNIA AND IN THE OFFICE OF THE COUNTY RECORDER OF SAID VENTURA COUNTY.

OCTOBER, 2004

RBF CONSULTING
PLANNING ■ DESIGN ■ CONSTRUCTION
14725 ALTON PARKWAY
IRVINE, CALIFORNIA 92618-2027
949.472.3505 ▪ FAX 949.472.8373 ▪ www.RBF.com

JN 10-101690

0' 20' 40' 80' 120'
0" 1" 2" 3"
SCALE: 1"=40'

DATA TABLE

| NO. | BRNG/DELTA | RADIUS | LENGTH |
|---|---|---|---|
| 1 | N59°08'16"E | -- | 21.40' M & R2 |
| 2 | N14°39'22"E | (RAD) | 30.00' M & R2 |
| 3 | 01°17'19" | 300.00' | 6.75' M & R2 |
| 4 | N13°22'03"E | (RAD) | 30.00' M & R2 |
| 5 | N34°50'13"W | -- | 19.99' M & R2 |
| 6 | 00°11'40" | 330.00' | 1.12' |
| 7 | 03°50'22" | 300.00' | 20.10' M & R2 |
| 8 | N80°28'19"W | (RAD) | 20.56' M & R2 |
| 9 | 02°34'09" | 600.00' | 26.90' M & R2 |
| 10 | 00°08'27" | 330.00' | 0.81' |

- SEE SHEET 8 -

- SEE SHEET 6 -

- SEE SHEET 5 -

- SEE SHEET 3 -

SEE DETAIL AT RIGHT

DETAIL
NOT TO SCALE

# TRACT NO. 5045-5

IN THE CITY OF MOORPARK
COUNTY OF VENTURA
STATE OF CALIFORNIA

*BEING A SUBDIVISION OF PORTIONS OF LOTS 42, 43, 44, 47 OF THE VALLETTE TRACT AS SHOWN ON A MAP THEREOF RECORDED IN BOOK 3, PAGE 41 OF MISCELLANEOUS RECORDS (MAPS), IN THE CITY OF MOORPARK, COUNTY OF VENTURA, STATE OF CALIFORNIA AND IN THE OFFICE OF THE COUNTY RECORDER OF SAID VENTURA COUNTY.*

*MONUMENT AND SURVEYOR'S NOTES:*

- ○ INDICATES SET 1" IRON PIPE TAGGED "L.S. 5134".
- □ INDICATES SET A LEAD, TACK AND TAG "L.S. 5134" ON OFFSET (O/S) AS SHOWN INSIDE STREET RIGHT-OF-WAY ON SIDELINE PRODUCED.
- ▲ INDICATES FOUND VENTURA COUNTY WELL MONUMENT WITH 2" BRASS CAP STAMPED "L.S. 5134"
- ◐ INDICATES FOUND 1 1/2" IRON PIPE TAGGED "L.S. 5134" PER R2.

N.S. - INDICATES NOTHING SET AT THIS LOCATION.


*NOTES:*

SEE SHEET 3 FOR VICINITY MAP, INDEX MAP AND BOUNDARY CONTROL MAP, BASIS OF BEARINGS NOTE, ADDITIONAL MONUMENT AND SURVEYOR'S NOTES, LEGEND AND RECORD DATA REFERENCES AND OTHER NOTES.

*OCTOBER, 2004*

PLANNING ■ DESIGN ■ CONSTRUCTION
RBF CONSULTING
14725 ALTON PARKWAY
IRVINE, CALIFORNIA 92618-2027
949.472.3505 ▪ FAX 949.472.8373 ▪ www.RBF.com

*JN 10-101690*

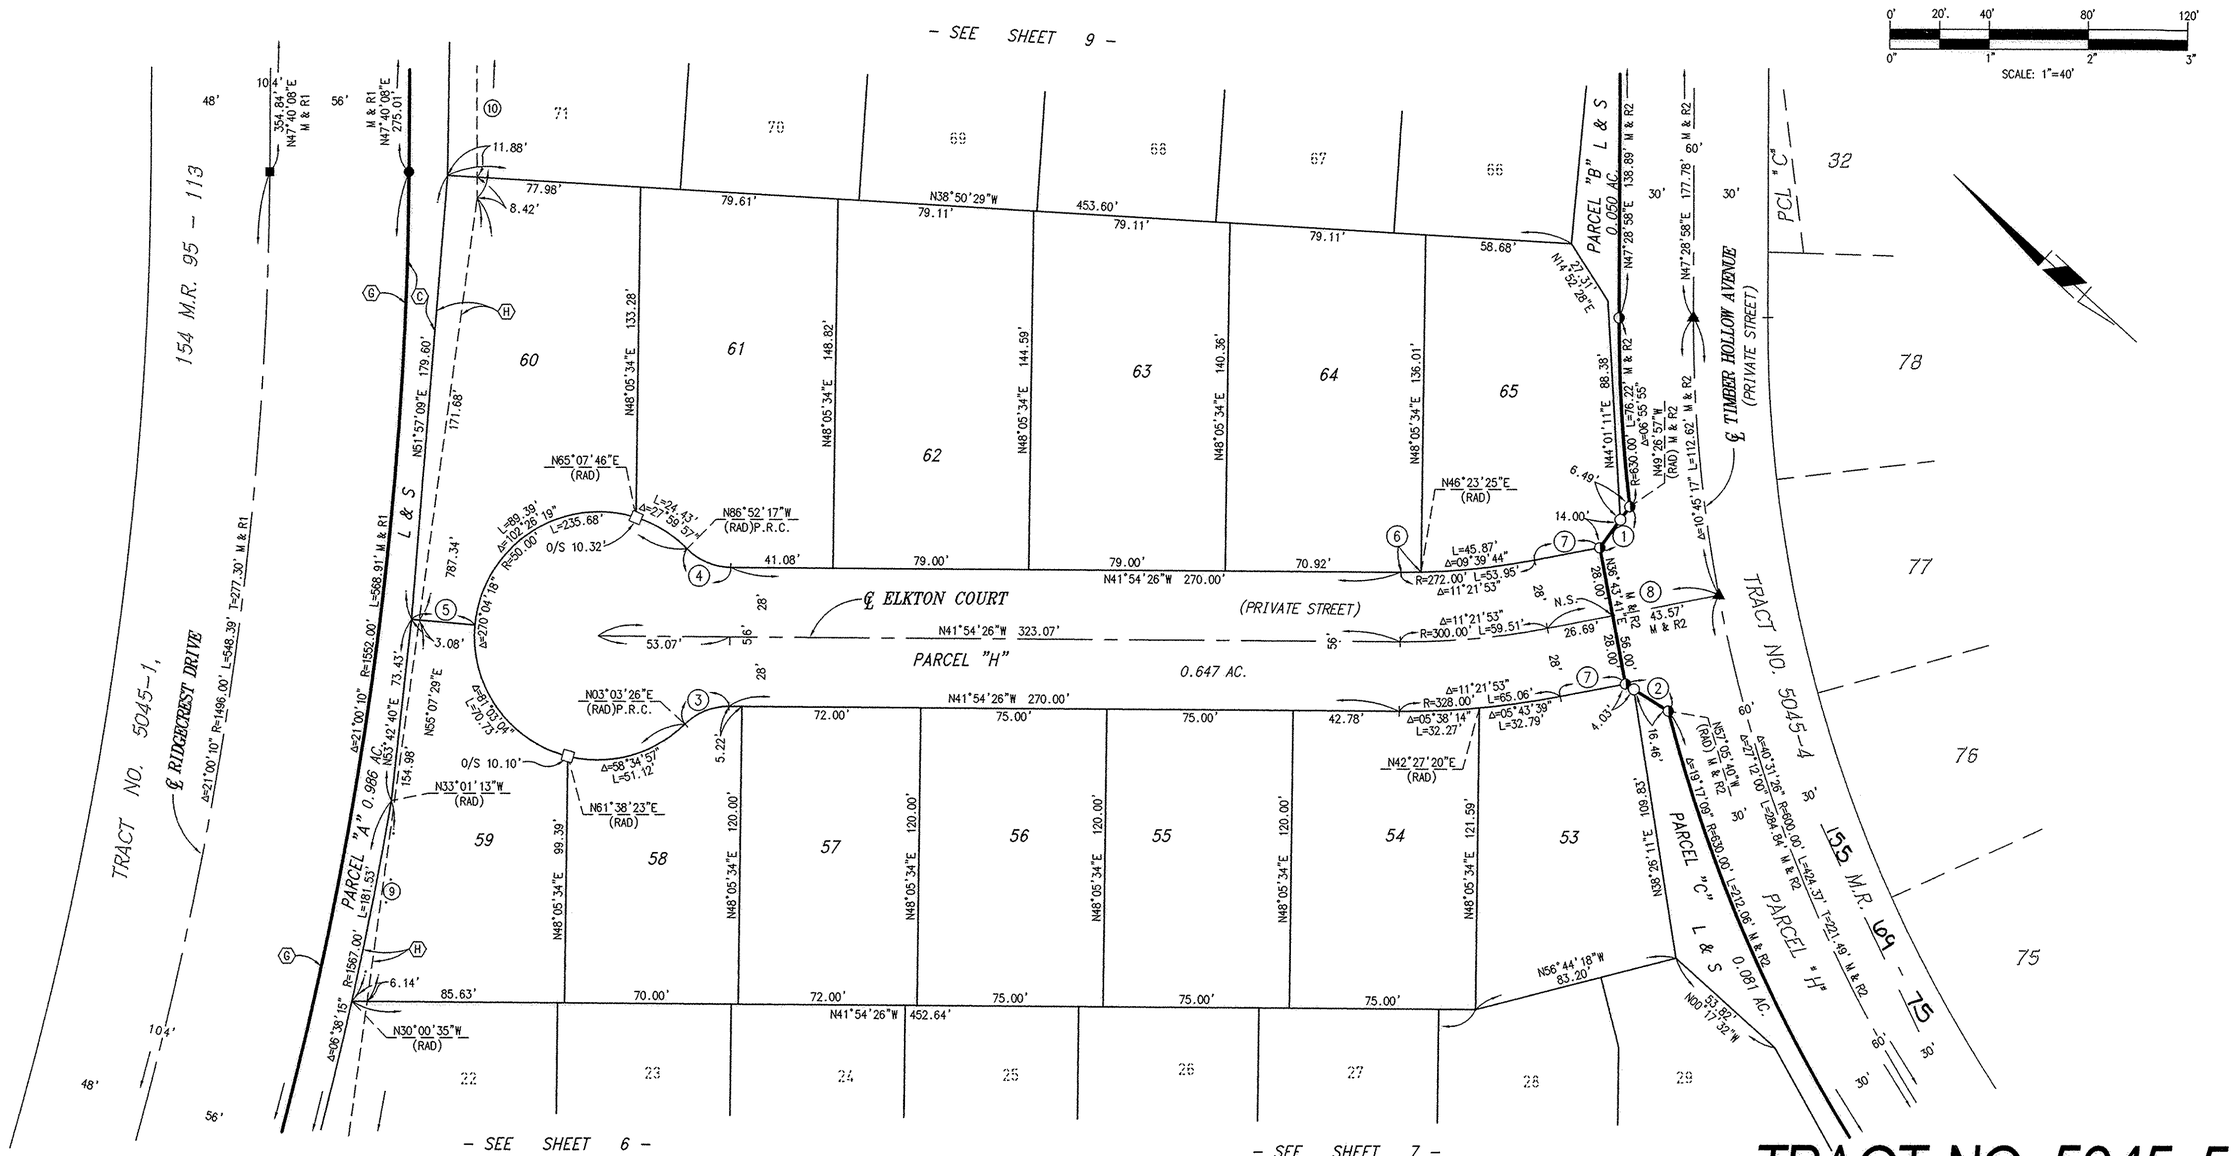


DATA TABLE

| NO. | BRNG/DELTA | RADIUS | LENGTH | |
|---|---|---|---|---|
| 1 | N83°38'22"E | -- | 20.49' | M & R2 |
| 2 | N10°10'59"W | -- | 20.49' | M & R2 |
| 3 | 45°02'08" | 25.00' | 19.65' | |
| 4 | 45°02'09" | 25.00' | 19.65' | |
| 5 | N37°18'33"W | (RAD) | 25.55' | |
| 6 | 01°42'09" | 272.00' | 8.08' | |
| 7 | N53°16'19"W | -- | 26.69' | |
| 8 | N53°16'19"W | (RAD) | 70.26' | |
| 9 | 03°00'38" | 1567.00' | 82.34' | |
| 10 | N47°13'06"E | -- | 296.04' | |

*MONUMENT AND SURVEYOR'S NOTES:*

- □ INDICATES SET A LEAD, TACK AND TAG "L.S. 5134" ON OFFSET (O/S) AS SHOWN INSIDE STREET RIGHT-OF-WAY ON SIDELINE PRODUCED.
- ■ INDICATES FOUND VENTURA COUNTY WELL MONUMENT WITH 2" BRASS CAP STAMPED "L.S. 5134" PER R1.
- ● INDICATES FOUND 1 1/2" IRON PIPE TAGGED "L.S. 5134" PER R1.
- ▲ INDICATES FOUND VENTURA COUNTY WELL MONUMENT WITH 2" BRASS CAP STAMPED "L.S. 5134" PER R2.
- ◐ INDICATES FOUND 1 1/2" IRON PIPE TAGGED "L.S. 5134" PER R2.

N.S. - INDICATES NOTHING SET AT THIS LOCATION.

*EASEMENT NOTES:*

(C) DENOTES AN EASEMENT FOR LANDSCAPING AND SLOPE MAINTENANCE PURPOSES, INCLUDING THE MAINTENANCE OF ALL RELATED ACCESS AND DRAINAGE IMPROVEMENTS, DEDICATED HEREON TO THE CITY OF MOORPARK.

(G) DENOTES ALL VEHICULAR ACCESS RIGHTS, INCLUDING INGRESS AND EGRESS, DEDICATED HEREON TO THE CITY OF MOORPARK.

(H) DENOTES "RESTRICTED USE AREA". THE RIGHT TO RESTRICT THE ERECTION OF HABITABLE BUILDINGS OR OTHER STRUCTURES WITHIN THIS AREA DEDICATED HEREON TO THE CITY OF MOORPARK.

*NOTES:*

SEE SHEET 3 FOR VICINITY MAP, INDEX MAP AND BOUNDARY CONTROL MAP, BASIS OF BEARINGS NOTE, ADDITIONAL MONUMENT AND SURVEYOR'S NOTES, LEGEND AND RECORD DATA REFERENCES AND OTHER NOTES.

# TRACT NO. 5045-5

IN THE CITY OF MOORPARK
COUNTY OF VENTURA
STATE OF CALIFORNIA

*BEING A SUBDIVISION OF PORTIONS OF LOTS 42, 43, 44, 47 OF THE VALLETTE TRACT AS SHOWN ON A MAP THEREOF RECORDED IN BOOK 3, PAGE 41 OF MISCELLANEOUS RECORDS (MAPS), IN THE CITY OF MOORPARK, COUNTY OF VENTURA, STATE OF CALIFORNIA AND IN THE OFFICE OF THE COUNTY RECORDER OF SAID VENTURA COUNTY.*

OCTOBER, 2004

RBF CONSULTING
PLANNING ■ DESIGN ■ CONSTRUCTION
14725 ALTON PARKWAY
IRVINE, CALIFORNIA 92618-2027
949.472.3505 ▪ FAX 949.472.8373 ▪ www.RBF.com

JN 10-101690

0' 20' 40' 80' 120'
0" 1" 2" 3"
SCALE: 1"=40'

*NOTES:*

SEE SHEET 3 FOR VICINITY MAP, INDEX MAP AND BOUNDARY CONTROL MAP, BASIS OF BEARINGS NOTE, ADDITIONAL MONUMENT AND SURVEYOR'S NOTES, LEGEND AND RECORD DATA REFERENCES AND OTHER NOTES.

DATA TABLE

| NO. | BRNG/DELTA | RADIUS | LENGTH | TANGENT |
|---|---|---|---|---|
| 1 | 03°17'30" | 759.00' | 43.60' M & R1 | |
| 2 | 01°53'54" | 1141.00' | 37.80' M & R2 | |
| 3 | N39°46'20"W | -- | 29.86' M & R2 | |
| 4 | N03°51'19"E | -- | 20.70' M & R2 | |
| 5 | 06°55'55" | 630.00' | 76.22' M & R2 | |
| 6 | 45°02'09" | 25.00' | 19.65' | |
| 7 | 45°02'09" | 25.00' | 19.65' | |
| 8 | N50°13'40"E | -- | 2.00' M & R2 | |
| 9 | 34°05'26" | 25.00' | 14.87' | |
| 10 | 10°56'43" | 25.00' | 4.78' | |
| 11 | 82°34'34" | 25.00' | 36.03' | 21.95' |
| 12 | 03°17'30" | 749.00' | 43.03' | |
| 13 | 01°53'54" | 1151.00' | 38.14' | |
| 14 | N51°37'37"E | (RAD) | 10.00' M & R2 | |
| 15 | 00°24'31" | 749.00' | 5.34' | |
| 16 | 48°09'59" | 50.00' | 42.03' | |
| 17 | N50°14'01"E | -- | 14.50' | |
| 18 | 12°54'25" | 45.00' | 10.14' | |
| 19 | 20°23'32" | 90.00' | 32.03' | |
| 20 | N45°53'24"E | -- | 53.01' | |
| 21 | N38°50'29"W | -- | 16.71' | |
| 22 | N39°46'20"W | -- | 41.81' | |
| 23 | N38°50'29"W | -- | 56.12' | |
| 24 | 35°02'18" | 25.00' | 15.29' | |

TRACT NO. 5045-1 154 M.R. 95 - 113

℄ ELK RUN LOOP

℄ EATON HOLLOW AVENUE (PRIVATE STREET)

℄ EATON HOLLOW COURT (PRIVATE STREET)

℄ TIMBER HOLLOW AVENUE (PRIVATE STREET)

℄ RIDGECREST DRIVE

PARCEL "K" 0.110 AC.

PARCEL "A" 0.986 AC.

PARCEL "B" 0.050 AC.

PARCEL "I" 0.594 AC.

PARCEL "G"

PCL. "B"

PCL. "C"

PCL. "H"

L & S

TRACT NO. 5045-4

155 M.R. 69 - 75

- SEE SHEET 8 -

*EASEMENT NOTES:*

(A) DENOTES AN EASEMENT FOR THE CONSTRUCTION AND MAINTENANCE OF UNDERGROUND COVERED STORM DRAIN FACILITIES INCLUDING INGRESS AND EGRESS TO SERVICE THE SAME DEDICATED HEREON TO THE CITY OF MOORPARK.

(B) DENOTES AN EASEMENT FOR SANITARY SEWER PURPOSES DEDICATED HEREON TO VENTURA COUNTY WATERWORKS DISTRICT NO. 1.

(C) DENOTES AN EASEMENT FOR LANDSCAPING AND SLOPE MAINTENANCE PURPOSES, INCLUDING THE MAINTENANCE OF ALL RELATED ACCESS AND DRAINAGE IMPROVEMENTS, DEDICATED HEREON TO THE CITY OF MOORPARK.

(D) DENOTES AN IRREVOCABLE OFFER TO THE CITY OF MOORPARK OF AN EASEMENT FOR LANDSCAPING AND SLOPE MAINTENANCE PURPOSES , INCLUDING THE MAINTENANCE OF ALL RELATED ACCESS AND DRAINAGE IMPROVEMENTS.

(E) DENOTES AN EASEMENT FOR LINE OF SIGHT PURPOSES DEDICATED HEREON TO THE CITY OF MOORPARK.

(F) DENOTES A PROPOSED EASEMENT FOR LINE OF SIGHT PURPOSES TO BE GRANTED TO THE HOMEOWNER'S ASSOCIATION BY SEPARATE DOCUMENT.

(G) DENOTES ALL VEHICULAR ACCESS RIGHTS, INCLUDING INGRESS AND EGRESS, DEDICATED HEREON TO THE CITY OF MOORPARK.

(H) DENOTES "RESTRICTED USE AREA". THE RIGHT TO RESTRICT THE ERECTION OF HABITABLE BUILDINGS OR OTHER STRUCTURES WITHIN THIS AREA DEDICATED HEREON TO THE CITY OF MOORPARK.

*MONUMENT AND SURVEYOR'S NOTES:*

- □ INDICATES SET A LEAD, TACK AND TAG "L.S. 5134" ON OFFSET (O/S) AS SHOWN INSIDE STREET RIGHT-OF-WAY ON SIDELINE PRODUCED.
- ■ INDICATES FOUND VENTURA COUNTY WELL MONUMENT WITH 2" BRASS CAP STAMPED "L.S. 5134" PER R1.
- ● INDICATES FOUND 1 1/2" IRON PIPE TAGGED "L.S. 5134" PER R1.
- ▲ INDICATES FOUND VENTURA COUNTY WELL MONUMENT WITH 2" BRASS CAP STAMPED "L.S. 5134" PER R2.
- ◐ INDICATES FOUND 1 1/2" IRON PIPE TAGGED "L.S. 5134" PER R2.

N.S. - INDICATES NOTHING SET AT THIS LOCATION.

*DETAIL*
NOT TO SCALE

# TRACT NO. 5045-5

IN THE CITY OF MOORPARK
COUNTY OF VENTURA
STATE OF CALIFORNIA

*BEING A SUBDIVISION OF PORTIONS OF LOTS 42, 43, 44, 47 OF THE VALLETTE TRACT AS SHOWN ON A MAP THEREOF RECORDED IN BOOK 3, PAGE 41 OF MISCELLANEOUS RECORDS (MAPS), IN THE CITY OF MOORPARK, COUNTY OF VENTURA, STATE OF CALIFORNIA AND IN THE OFFICE OF THE COUNTY RECORDER OF SAID VENTURA COUNTY.*

OCTOBER, 2004

RBF CONSULTING
PLANNING ■ DESIGN ■ CONSTRUCTION
14725 ALTON PARKWAY
IRVINE, CALIFORNIA 92618-2027
949.472.3505 ▪ FAX 949.472.8373 ▪ www.RBF.com

JN 10-101690