SUBDIVIDER'S CERTIFICATE:

WE, THE UNDERSIGNED, HEREBY CERTIFY THAT WE ARE THE OWNERS OF THE LAND INCLUDED WITHIN THIS SUBDIVISION ENTITLED TRACT NO. 3741-6 SHOWN ON THIS MAP, CONSISTING OF 4 SHEETS, AND THAT WE ARE THE ONLY PERSONS WHOSE CONSENT IS NECESSARY TO PASS CLEAR TITLE TO THIS LAND, THAT WE CONSENT TO THE MAKING AND RECORDATION OF SAID MAP AND SUBDIVISION AS SHOWN WITHIN THE BORDERLINE, AND THAT WE DO HEREBY OFFER TO DEDICATE FOR CITY USE, RIGHT OF WAY EASEMENTS OVER THOSE PRIVATE STREETS AND DRIVES AS SHOWN ON THE MAP. WE ALSO HEREBY OFFER TO DEDICATE TO THE CITY OF THOUSAND OAKS EASEMENTS FOR STORM DRAIN AND WASTEWATER PURPOSES OVER LOTS 75, 77, 79, 80, 82, 85, 86 AND 89 AND ALL USES INCIDENTAL THERETO OVER THE STRIPS OF LAND SO DESIGNATED ON THE MAP. WE ALSO HEREBY OFFER TO DEDICATE TO THE CITY OF THOUSAND OAKS AN EASEMENT FOR MAINTENANCE PURPOSES OVER ALL PRIVATE STREETS, DRIVEWAYS, WALKWAYS, PARKING AREAS, LANDSCAPING AREAS OR OTHER "COMMON OWNERSHIP" AREAS LOCATED WITHIN THE TRACT BOUNDARY. WE ALSO HEREBY OFFER TO DEDICATE TO THE CITY OF THOUSAND OAKS DEVELOPMENT RIGHTS OVER LOT 90.

THE PRUDENTIAL INSURANCE COMPANY OF AMERICA, A NEW JERSEY CORPORATION, (OWNER)

BY: Frank H. Vandenbergh
FRANK H. VANDENBERGH
THIRD VICE PRESIDENT

BY: Norman A. Chernin
NORMAN A. CHERNIN
ASSISTANT SECRETARY

GRIFFIN HOMES, A CALIFORNIA CORPORATION, FORMERLY KNOWN AS AND WHO ACQUIRED THIS INTEREST AS GRIFFIN DEVELOPMENT CO., A CALIFORNIA CORPORATION (CURRENT OPTIONEE) UNDER AN OPTION TO PURCHASE DATED SEPTEMBER 27, 1983 AND RECORDED OCTOBER 20, 1983 IN BOOK 1983 PAGE 119710 OF OFFICIAL RECORDS.

BY: Donald N. Trotter
DONALD N. TROTTER
EXECUTIVE VICE PRESIDENT

BY: Diane Foster
DIANE FOSTER
SECRETARY

NOTARY ACKNOWLEDGEMENT:

STATE OF CALIFORNIA
VENTURA COUNTY } S.S.

ON THIS 29 DAY OF July, 1985 BEFORE ME, THE UNDERSIGNED, A NOTARY PUBLIC IN AND FOR SAID STATE PERSONALLY APPEARED Donald N. Trotter PERSONALLY KNOWN TO ME OR PROVED TO ME ON THE BASIS OF SATISFACTORY EVIDENCE TO BE THE PERSON WHO EXECUTED THE WITHIN INSTRUMENT AS THE Executive Vice PRESIDENT AND Diane Foster PERSONALLY KNOW TO ME OR PROVED TO ME ON THE BASIS OF SATISFACTORY EVIDENCE TO BE THE PERSON WHO EXECUTED THE WITHIN INSTRUMENT AS THE _____ SECRETARY OF THE CORPORATION THAT EXECUTED THE WITHIN INSTRUMENT AND ACKNOWLEDGED TO ME THAT SUCH CORPORATION EXECUTED THE WITHIN INSTRUMENT PURSUANT TO ITS BY-LAWS OR A RESOLUTION OF ITS BOARD OF DIRECTORS.

OFFICIAL SEAL
JEANETTA LINCOLN
NOTARY PUBLIC - CALIFORNIA
LOS ANGELES COUNTY
My comm. expires OCT 5, 1987

Jeanetta Lincoln
NOTARY PUBLIC
MY COMMISSION EXPIRES 10-5-87

NOTARY ACKNOWLEDGEMENT:

STATE OF CALIFORNIA)
VENTURA COUNTY) S.S.

ON THIS 13 DAY OF August, 1985 BEFORE ME, THE UNDERSIGNED, A NOTARY PUBLIC IN AND FOR SAID STATE PERSONALLY APPEARED FRANK H. VANDENBERGH PERSONALLY KNOWN TO ME OR PROVED TO ME ON THE BASIS OF SATISFACTORY EVIDENCE TO BE THE PERSON WHO EXECUTED THE WITHIN INSTRUMENT AS THE THIRD VICE PRESIDENT AND NORMAN A. CHERNIN PERSONALLY KNOWN TO ME OR PROVED TO ME ON THE BASIS OF SATISFACTORY EVIDENCE TO BE THE PERSON WHO EXECUTED THE WITHIN INSTRUMENT AS THE ASSISTANT SECRETARY OF THE CORPORATION THAT EXECUTED THE WITHIN INSTRUMENT AND ACKNOWLEDGED TO ME THAT SUCH CORPORATION EXECUTED THE WITHIN INSTRUMENT PURSUANT TO ITS BY-LAWS OR A RESOLUTION OF ITS BOARD OF DIRECTORS.

OFFICIAL SEAL
KAREN IRENE STITES
NOTARY PUBLIC - CALIFORNIA
VENTURA COUNTY
My comm. expires MAR 25, 1988

Karen Irene Stites
NOTARY PUBLIC
MY COMMISSION EXPIRES MARCH 25, 88

ENGINEER'S CERTIFICATE:

I, KENT S. GANNFORS, DO HEREBY CERTIFY THAT I AM A REGISTERED CIVIL ENGINEER, THAT THIS MAP CORRECTLY REPRESENTS A SURVEY MADE UNDER DIRECTION JUNE 1985, THAT THE SURVEY IS TRUE AND COMPLETE AS SHOWN, THAT THE MONUMENTS ARE OF THE CHARACTER AND OCCUPY THE POSITIONS INDICATED, (OR WILL BE SET IN SUCH POSITIONS WITHIN ONE YEAR AFTER APPROVAL OF THIS TRACT MAP BY THE CITY COUNCIL) AND THAT THEY ARE (OR WILL BE) SUFFICIENT TO ENABLE THE SURVEY TO BE RETRACED. TIE NOTES TO ALL CENTERLINE MONUMENTS SHOWN HEREON AS SET BY ME WILL BE ON FILE IN THE OFFICE OF THE CITY ENGINEER PRIOR TO ACCEPTANCE OF THE IMPROVEMENTS INTO THE CITY ROAD SYSTEM.

DATE: AUG 26, 1985

BY: Kent S. Gannfors
KENT S. GANNFORS, R.C.E. 31680

COUNTY TAX COLLECTORS CERTIFICATE:

I CERTIFY THAT ACCORDING TO THE RECORDS OF MY OFFICE, THAT THERE ARE NO LIENS AGAINST THE SUBDIVISION TRACT NO. 3741-6 OR ANY PART THEREOF FOR UNPAID STATE, COUNTY, MUNICIPAL OR LOCAL TAXES OR SPECIAL ASSESSMENTS COLLECTED AS TAXES, EXCEPT TAXES OR SPECIAL ASSESSMENTS NOT YET DUE AND PAYABLE.

CATHERINE E. JOHNSTON
TREASURER - TAX COLLECTOR
COUNTY OF VENTURA

DATE: Sept. 16, 1985

BY: Cathy Caron
DEPUTY TAX COLLECTOR

COUNTY CLERK CERTIFICATE:

I CERTIFY THAT ALL PROVISIONS OF TITLE 7, DIVISION 2 OF THE GOVERNMENT CODE OF THE STATE OF CALIFORNIA AND OF ANY LOCAL ORDINANCE PERTAINING TO DEPOSITS REQUIRED AT THE TIME OF THE APPROVAL BY THE CITY COUNCIL OF THE CITY OF THOUSAND OAKS OF THE MAP ENTETLED TRACT NO. 3741-6, HAVE BEEN COMPLIED WITH AND THAT ALL CERTIFICATES AND SECURITY REQUIRED UNDER THE PROVISIONS OF SECTIONS 66492 AND 66493 OF THE SUBDIVISION MAP ACT HAVE BEEN FILED AND DEPOSITED WITH ME.

RICHARD D. DEAN
COUNTY CLERK
COUNTY OF VENTURA

DATE: Sept 16, 1985

BY: Faye Willard

CITY ENGINEER'S CERTIFICATE:

I CERTIFY THAT I HAVE EXAMINED THE FINAL MAP ENTITLED TRACT NO. 3741-6 THAT THE SUBDIVISION IS SUBSTANTIALLY THE SAME AS IT APPEARED ON THE TENTATIVE MAP, AND ANY APPROVED ALTERATION THEREOF, THAT ALL PROVISIONS OF TITLE 7, DIVISION 2 OF THE GOVERNMENT CODE OF THE STATE OF CALIFORNIA AND OF ANY LOCAL ORDINANCE APPLICABLE AT THE TIME OF APPROVAL OF THE TENTATIVE MAP HAVE BEEN COMPLIED WITH AND THAT I AM SATISFIED THAT THE MAP IS TECHNICALLY CORRECT.

J. LOUIS SCHERER
CITY ENGINEER
CITY OF THOUSAND OAKS

DATE: Sept. 12, 1985

BY: Laurence Brock

CITY CLERK CERTIFICATE:

I, NANCY DILLON CITY CLERK OF THE CITY OF THOUSAND OAKS, COUNTY OF VENTURA, STATE OF CALIFORNIA, CERTIFY THAT ALL PROVISIONS OF TITLE 7, DIVISION OF THE GOVERNMENT CODE OF THE STATE OF CALIFORNIA AND OF ANY LOCAL ORDINANCE PERTAINING TO DEPOSITS REQUIRED AT THE TIME OF APPROVAL BY THE CITY COUNCIL OF THE CITY OF THOUSAND OAKS, OF THE MAP ENTITLED TRACT NO. 3741-6 HAVE BEEN COMPLIED WITH.

NANCY DILLON
CITY CLERK
CITY OF THOUSAND OAKS

DATE: Sept 12, 1985

BY: Nancy H. Dillon

SIGNATURE OMISSIONS:

THE SIGNATURES OF STORER CABLE T.V.INC., CITY OF THOUSAND OAKS, PRESENT OWNERS OF EASEMENTS WHICH CANNOT RIPEN INTO A FEE HAVE BEEN OMITTED IN ACCORDANCE WITH SECTION 66436 (C) (1) OF THE SUBDIVISION MAP ACT.

THE SIGNATURE OF THE BUENA TIERRA DEVELOPMENT COMPANY, A DELAWARE CORPORATION, PRESENT OWNER OF ALL THE OIL, GAS AND OTHER HYDROCARBON SUBSTANCES LYING WITHIN AND UNDER THAT PORTION OF SAID LAND LYING BELOW A DEPTH OF 500 FEET MEASURED VERTICALLY FROM THE SURFACE OF SAID LAND, WITHOUT, HOWEVER, ANY RIGHT TO ENTER UPON THE SURFACE OF SAID LAND OR INTO THAT PORTION OF THE SUBSURFACE HEREOF LYING ABOVE A DEPTH OF 500 FEET, MEASURED VERTICALLY FROM SAID SURFACE, HAS BEEN OMITTED IN ACCORDANCE WITH SECTION 66436 (C) (3) OF THE SUBDIVISION MAP ACT.

CITY CLERK ACCEPTANCE CERTIFICATE:

I HEREBY CERTIFY THAT THE CITY COUNCIL OF THE CITY OF THOUSAND OAKS, BY RESOLUTION DULY PASSED ON THE 10TH DAY OF September, 1985 APPROVED THE ATTACHED MAP AND ACCEPTED THE OFFER FOR CITY USE OF RIGHT OF WAY EASEMENTS OVER PRIVATE STREETS AND DRIVES. THE OFFER OF STORM DRAIN AND WASTEWATER EASEMENTS AND ALL USES INCIDENTAL THERETO WAS ACCEPTED. THE OFFER OF MAINTENANCE EASEMENT OVER ALL PRIVATE STREET, DRIVEWAYS, WALKWAYS, PARKING AREAS, LANDSCAPING AREAS OR OTHER "COMMON OWNERSHIP" AREAS WAS REJECTED. THE OFFER OF DEVELOPMENT RIGHTS OVER LOT 90 WAS ACCEPTED.

NANCY DILLON,
CITY CLERK, CITY OF THOUSAND OAKS

DATE: Sept 12, 1985

Nancy H. Dillon

CONDITIONAL APPROVAL NOTE:

THIS MAP IS SUBJECT TO CONDITIONS, ORDINANCES, REGULATIONS, STANDARDS AND POLICIES WHICH HAVE BEEN IMPOSED AS A CONDITION OF APPROVAL OF THE MAP. PLEASE REFER TO CITY OF THOUSAND OAKS PLANNING COMMISSION RESOLUTION NO. 83-253

COUNTY RECORDER'S CERTIFICATE:

DOCUMENT NO. 101677

RECORDED AT THE REQUEST OF THE OWNER, _____

On September 16, 1985, AT 4:30 P.M IN BOOK 103 OF MISCELLANEOUS RECORDS (MAPS) AT PAGES 19-22, RECORDS OF VENTURA COUNTY.

RICHARD D. DEAN
COUNTY RECORDER
COUNTY OF VENTURA

BY: Mary E. Baker
Deputy ~~ASSISTANT~~ COUNTY RECORDER

SOILS REPORTS:

THE FOLLOWING SOILS REPORTS HAVE BEEN PREPARED ON TRACT NO. 3741-6 AND ARE ON FILE IN THE OFFICE OF THE CITY ENGINEER.

DATE OF REPORT	TITLE OF REPORT	FIRM NAME	ENGINEER	REG. NO.
DECEMBER 31, 1981	GEOTECHNICAL INVESTIGATION TRACT NO. 3741	GORIAN & ASSOCIATES INC	RUDY M. PACAL	R.C.E. 21278

DATE: Aug 26, 1985

BY: Rudy M. Pacal
RUDY M. PACAL, R.C.E. 21278

TRACT NO. 3741-6


IN THE CITY OF THOUSAND OAKS
COUNTY OF VENTURA, STATE OF CALIFORNIA

FOR CONDOMINIUM PURPOSES

BEING A SUBDIVISION OF A PORTION OF PARCEL 3 AND PARCEL 4 OF PARCEL MAP L.D.-512 PER 40 P.M. 43 AND 44.

JULY 1985

PREPARED BY:
GANNFORS & ASSOC., INC.
31133 VIA COLINAS, STE. 104
WESTLAKE VILLAGE
CALIFORNIA 91362

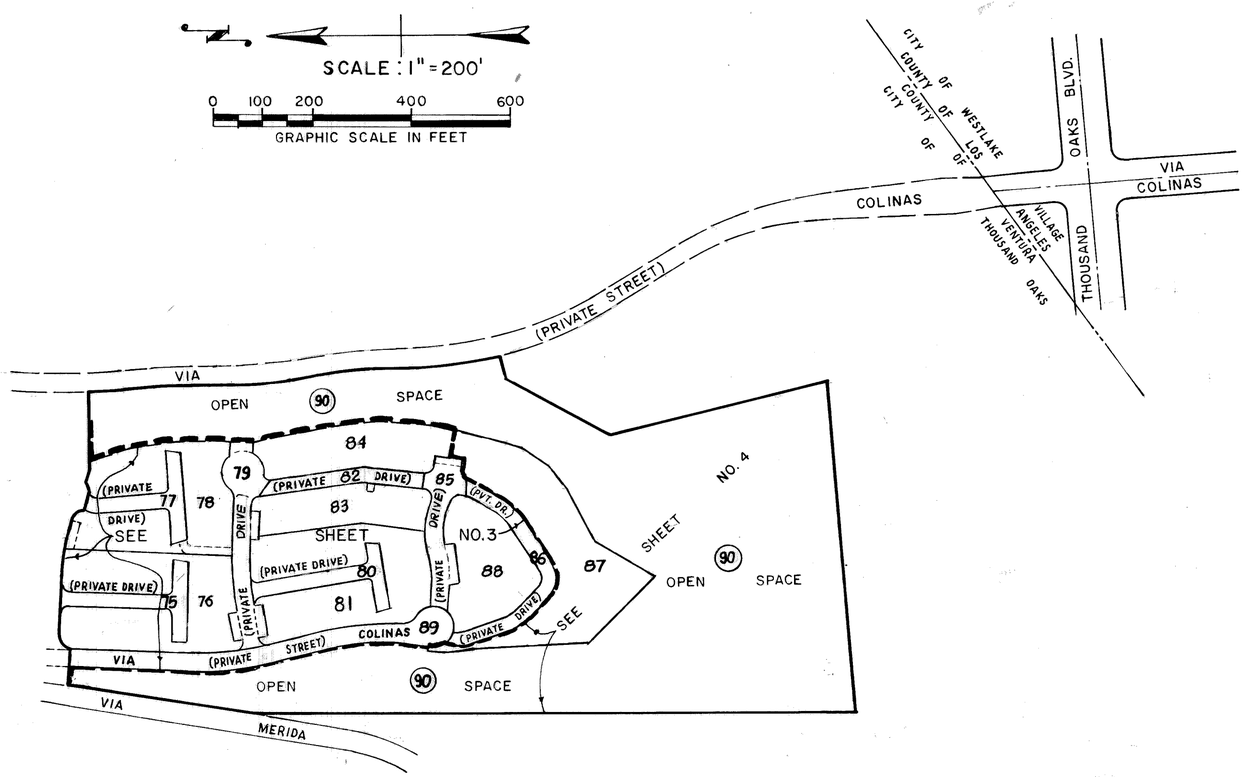

VICINITY & SHEET INDEX MAP

LEGEND AND MONUMENTING NOTES :

- O – FOUND 1½" I.P. AND TAG R.C.E. 31680 PER PARCEL MAP LD-500, 38 PM 88 & 89.
- I) – SET ½" I.P. AND TAG R.C.E. 31680 OR L.& T. AT ALL LOT CORNERS AND LOT LINE ANGLE POINTS.
- □ – FOUND ½" I.P. AND TAG R.C.E. 31680 PER PARCEL MAP LD-512, 40 PM 43 & 44.
- ● – FOUND 1½" I.P. AND TAG R.C.E. 31680 PER TRACT NO. 3741-5, M.R. TO INCL.

RECORD DATA :

R1 – PARCEL MAP LD-500, 38 PM 88 & 89.
R2 – PARCEL MAP LD-512, 40 PM 43 & 44.
R3 – TRACT NO. 3741-5, M.R. TO , INCL.
R4 – O.R.
R5 – TRACT NO. 3741-3, 101 MR 25 TO 29 INCL.
R6 – TRACT NO. 3741-2, 100 MR 54 TO 57 INCL.
R7 – TRACT NO. 3741-1, 100 MR 39 TO 43 INCL.

ABBREVIATIONS :

FD. – FOUND
M. – MEASURED
R. – RECORD
RAD. – RADIAL
F.B. – FIELD BOOK
M.R. – MISCELLANEOUS RECORDS
O.R. – OFFICIAL RECORDS
P.M. – PARCEL MAP
C.F.R. – CALCULATED FROM RECORD

BASIS OF BEARINGS :

THE BEARING N.85°10'01"E. ALONG THE NLY. BOUNDARY OF TRACT NO. 3741-1, AS SHOWN ON MAP RECORDED IN BOOK 100, PAGES 39 TO 43 INCLUSIVE OF MISCELLANEOUS RECORDS (MAPS), RECORDS OF VENTURA COUNTY, WAS USED AS THE BASIS OF BEARINGS FOR THIS MAP.

TRACT NO. 3741-6

IN THE CITY OF THOUSAND OAKS
COUNTY OF VENTURA, STATE OF CALIFORNIA

FOR CONDOMINIUM PURPOSES

BEING A SUBDIVISION OF PARCEL 4 AND A PORTION OF PARCEL 3 OF PARCEL MAP LD-512 PER 40 PM 43 & 44.

AUGUST, 1985

PREPARED BY:
GANNFORS & ASSOC., INC.
31133 VIA COLINAS, STE. 104
WESTLAKE VILLAGE
CALIFORNIA 91362

SCALE : 1" = 50'

0 50 100 150

GRAPHIC SCALE IN FEET

TRACT NO. 3741-6


IN THE CITY OF THOUSAND OAKS
COUNTY OF VENTURA, STATE OF CALIFORNIA

FOR CONDOMINIUM PURPOSES

BEING A SUBDIVISION OF PARCEL 4 AND A PORTION OF PARCEL 3 OF PARCEL MAP LD-512 PER 40 PM 43 & 44.

AUGUST, 1985

PREPARED BY:
GANNFORS & ASSOC., INC.
31133 VIA COLINAS, STE. 104
WESTLAKE VILLAGE
CALIFORNIA 91362

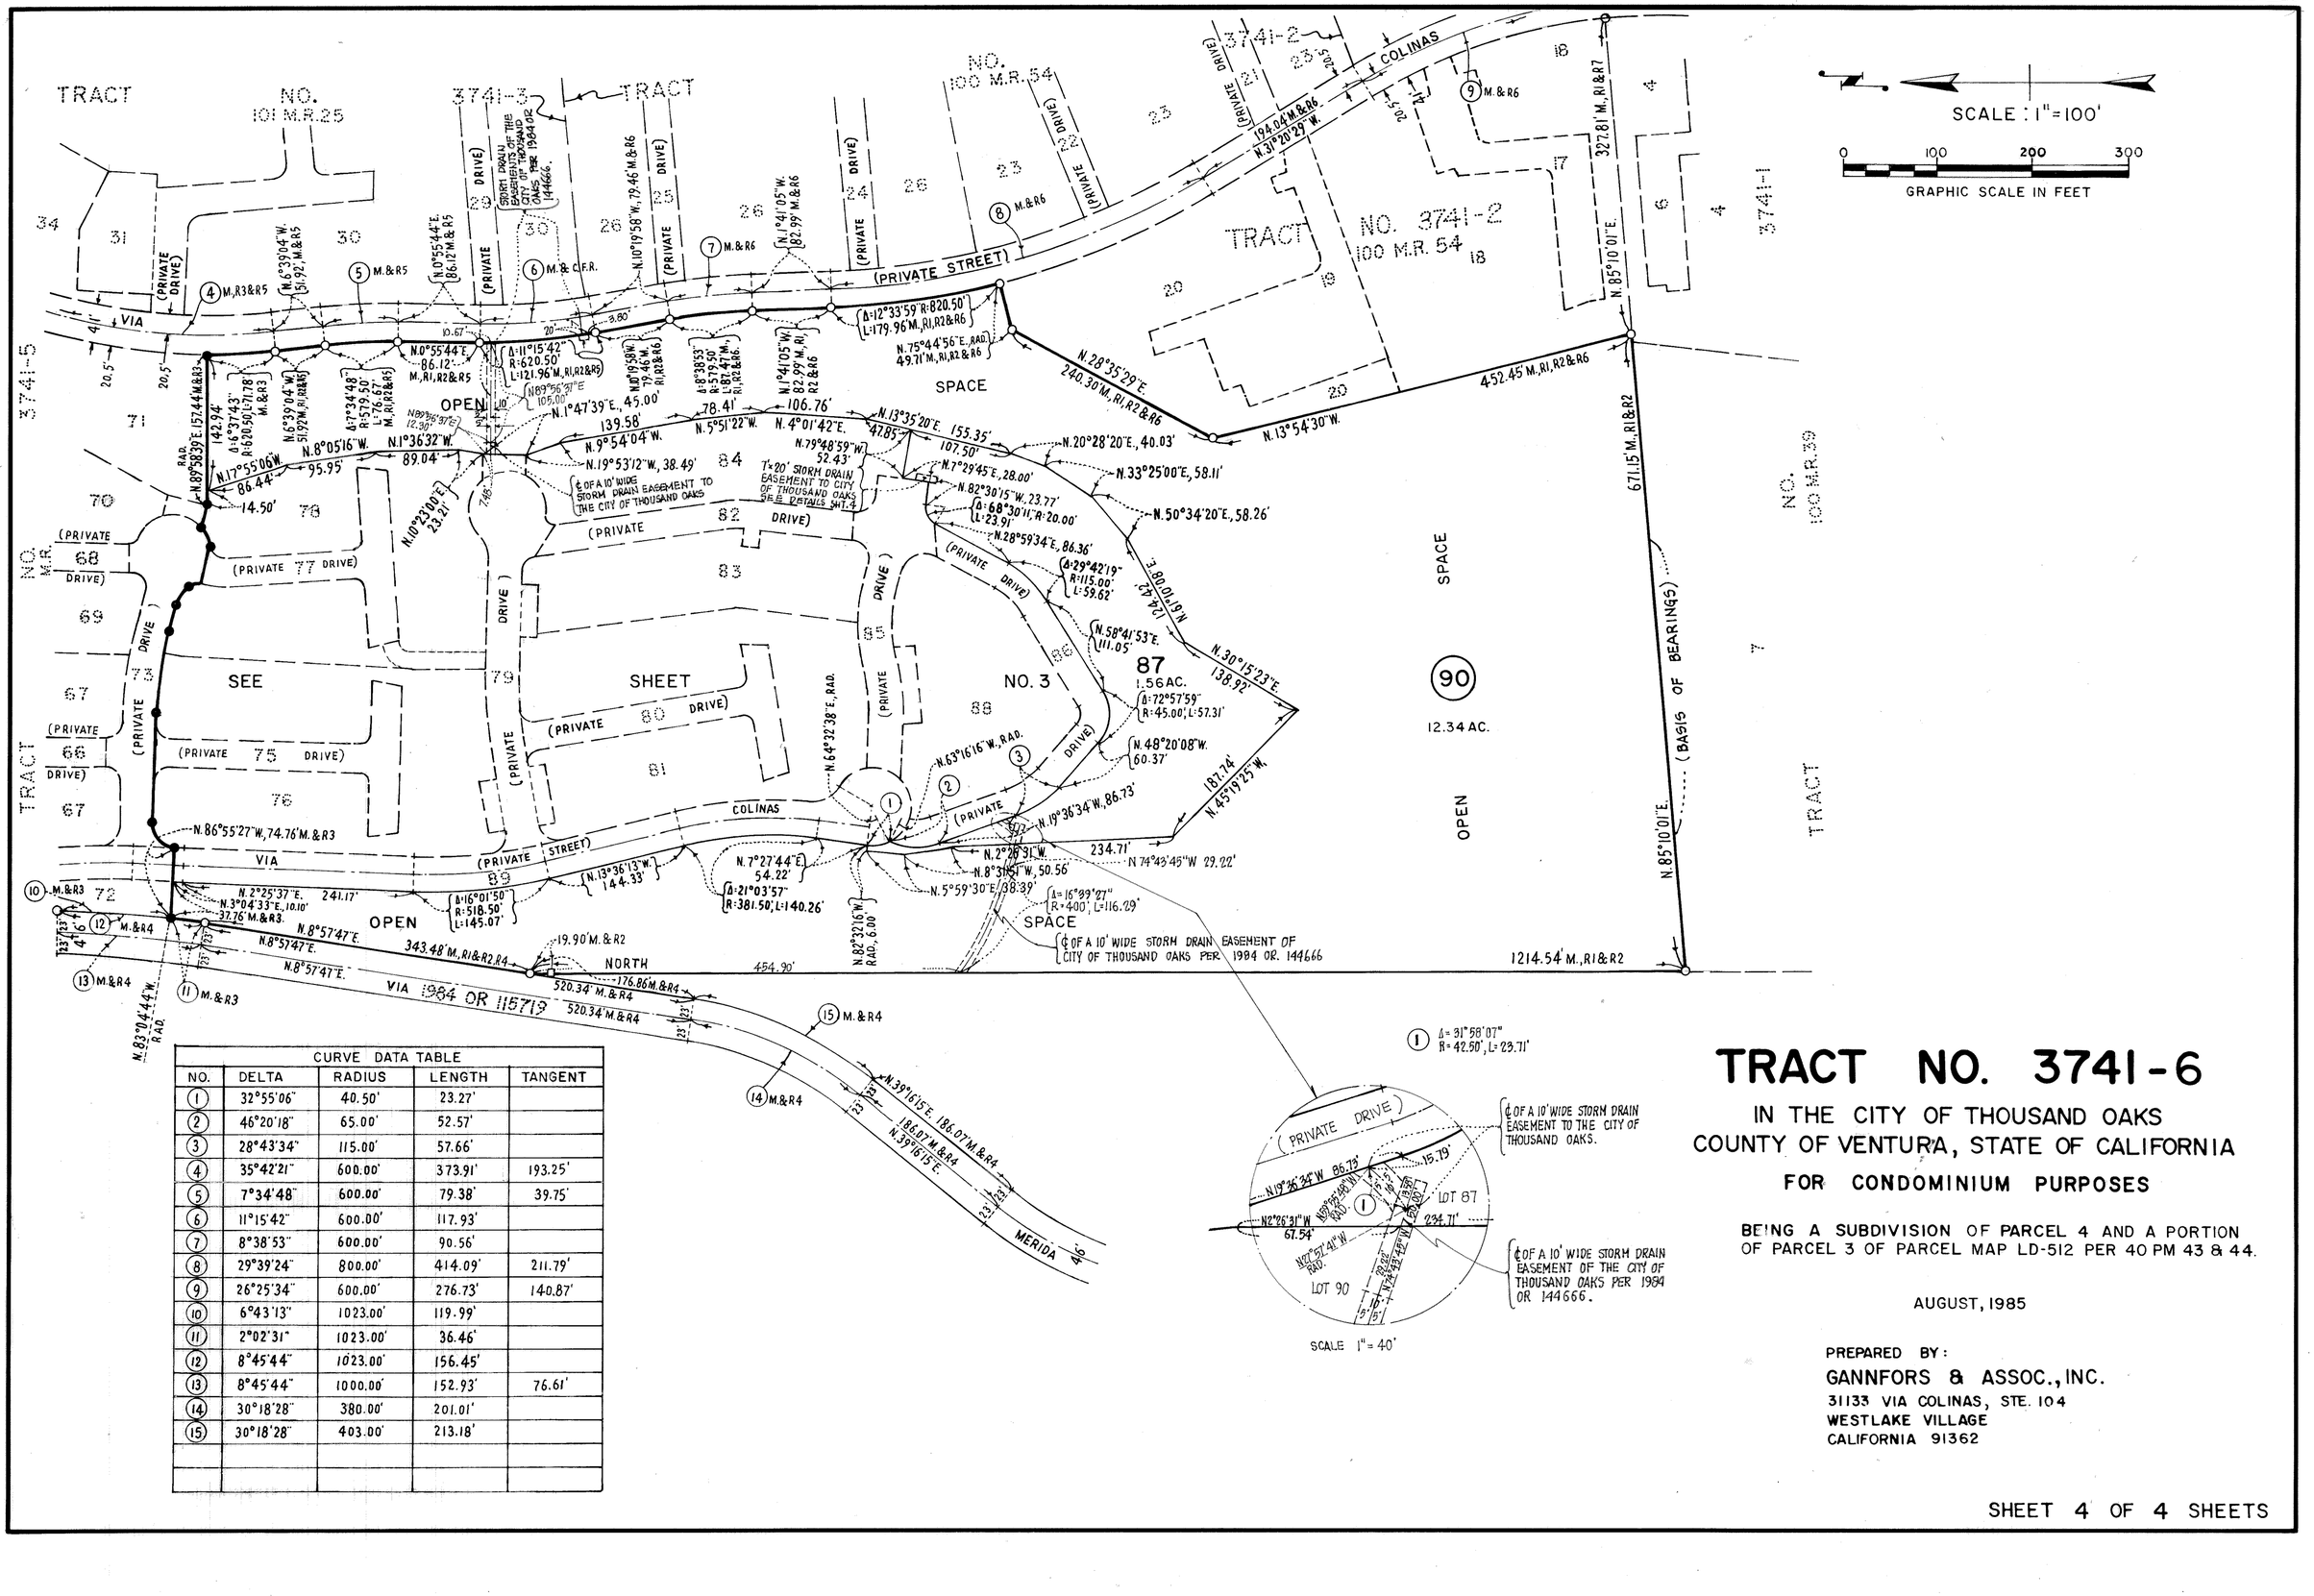

CURVE DATA TABLE				
NO.	DELTA	RADIUS	LENGTH	TANGENT
(1)	32°55'06"	40.50'	23.27'	
(2)	46°20'18"	65.00'	52.57'	
(3)	28°43'34"	115.00'	57.66'	
(4)	35°42'21"	600.00'	373.91'	193.25'
(5)	7°34'48"	600.00'	79.38'	39.75'
(6)	11°15'42"	600.00'	117.93'	
(7)	8°38'53"	600.00'	90.56'	
(8)	29°39'24"	800.00'	414.09'	211.79'
(9)	26°25'34"	600.00'	276.73'	140.87'
(10)	6°43'13"	1023.00'	119.99'	
(11)	2°02'31"	1023.00'	36.46'	
(12)	8°45'44"	1023.00'	156.45'	
(13)	8°45'44"	1000.00'	152.93'	76.61'
(14)	30°18'28"	380.00'	201.01'	
(15)	30°18'28"	403.00'	213.18'	

TRACT NO. 3741-6

IN THE CITY OF THOUSAND OAKS
COUNTY OF VENTURA, STATE OF CALIFORNIA

FOR CONDOMINIUM PURPOSES

BEING A SUBDIVISION OF PARCEL 4 AND A PORTION OF PARCEL 3 OF PARCEL MAP LD-512 PER 40 PM 43 & 44.

AUGUST, 1985

PREPARED BY:
GANNFORS & ASSOC., INC.
31133 VIA COLINAS, STE. 104
WESTLAKE VILLAGE
CALIFORNIA 91362