OWNERS STATEMENT

THE UNDERSIGNED HEREBY STATE THAT THEY ARE THE OWNERS OF, OR ARE INTERESTED IN, THE LAND INCLUDED WITHIN THIS SUBDIVISION ENTITLED TRACT No. 4583-13, SHOWN ON THIS MAP, THAT THEY ARE THE ONLY PERSONS WHOSE CONSENT IS NECESSARY TO PASS TITLE TO SAID LAND, THAT THEY CONSENT TO THE MAKING AND RECORDATION OF SAID MAP AND SUBDIVISION AS SHOWN WITHIN THE EXTERIOR BOUNDARY LINE,
AND THAT THEY DO HEREBY OFFER TO DEDICATE TO ALL GOVERNMENTAL AGENCIES PROVIDING FOR THE PUBLIC SAFETY, HEALTH AND WELFARE, AN ACCESS EASEMENT OVER ALL PRIVATE STREETS,
AND THAT THEY DO HEREBY OFFER TO DEDICATE TO THE CITY OF SIMI VALLEY THE EASEMENTS FOR SANITARY SEWER PURPOSES AND ALL USES INCIDENTAL THERETO OVER ALL THE PRIVATE STREETS AND AS SHOWN ON THE MAP,
AND THAT THEY DO HEREBY IRREVOCABLY OFFER TO DEDICATE TO THE CITY OF SIMI VALLEY THE EASEMENTS FOR STORM DRAINAGE PURPOSES AND ALL USES INCIDENTAL THERETO OVER ALL THE PRIVATE STREETS AND AS SHOWN ON THE MAP,
AND THAT THEY DO HEREBY OFFER TO DEDICATE TO THE VENTURA COUNTY WATERWORKS DISTRICT NO. 8, THE WATER PIPELINE EASEMENTS OVER ALL THE PRIVATE STREETS AS SHOWN ON THIS MAP.
AND THAT THEY DO HEREBY OFFER TO DEDICATE TO THE CITY OF SIMI VALLEY THE EASEMENTS FOR PUBLIC SERVICE OVER ALL PRIVATE STREETS AND AS SHOWN ON THIS MAP,

CHARLEMONT PARTNERS, L.P., A CALIFORNIA LIMITED PARTNERSHIP,

BY: NUWI CHARLEMONT, L.L.C., A DELAWARE LIMITED LIABILITY COMPANY, ITS GENERAL PARTNER

BY: NEW URBAN WEST, INC., A CALIFORNIA CORPORATION, ITS MANAGING MEMBER

BY: Stephen Gunther ITS: President
STEPHEN GUNTHER

STATE OF CALIFORNIA)
COUNTY OF) SS

ON April 29, 1998 BEFORE ME, Cynthia M. Jolivette Notary Public,
PERSONALLY APPEARED Stephen Gunther,
PERSONALLY KNOWN TO ME OR PROVED TO ME ON THE BASIS OF SATISFACTORY EVIDENCE TO BE THE PERSON(S) WHOSE NAME(S) IS/ARE SUBSCRIBED TO THE WITHIN INSTRUMENT AND ACKNOWLEDGED TO ME THAT HE/SHE/THEY EXECUTED THE SAME IN HIS/HER/THEIR AUTHORIZED CAPACITY(IES), AND THAT BY HIS/HER/THEIR SIGNATURE(S) ON THE INSTRUMENT THE PERSON(S), OR THE ENTITY UPON BEHALF OF WHICH THE PERSON(S) ACTED, EXECUTED THE INSTRUMENT.

Cynthia M. Jolivette — 3/26/2001
SIGNATURE - NOTARY PUBLIC — MY COMMISSION EXPIRES

Cynthia M. Jolivette — Los Angeles
PRINT NAME - NOTARY PUBLIC — PRINT PLACE OF BUSINESS COUNTY

CITY ENGINEER'S STATEMENT:

I HEREBY STATE THAT I HAVE EXAMINED THE FINAL MAP ENTITLED TRACT No. 4583-13 AND THAT THE SUBDIVISION IS SUBSTANTIALLY THE SAME AS IT APPEARED ON THE TENTATIVE MAP AND ANY APPROVED ALTERATIONS THEREOF, THAT ALL PROVISIONS OF THE SUBDIVISION MAP ACT OF THE STATE OF CALIFORNIA AND OF ANY LOCAL ORDINANCE APPLICABLE AT THE TIME OF APPROVAL OF THE TENTATIVE MAP, HAVE BEEN COMPLIED WITH AND THAT I AM SATISFIED THAT THE MAP IS TECHNICALLY CORRECT.

4-29-98
DATE

GEORGE T. BERG R.C.E. 16804

REGISTERED PROFESSIONAL ENGINEER — VAN W. LAURIN — No. 28524 — Exp. 3/31/02 — CIVIL — STATE OF CALIFORNIA

WATERWORKS DISTRICT ACCEPTANCE CERTIFICATE

VENTURA COUNTY WATERWORKS DISTRICT NO. 8 HEREBY ACCEPTS THE WATER PIPELINE EASEMENTS AS SHOWN ON THIS MAP AND IN WITNESS THEREOF HAS CAUSED THIS CERTIFICATE TO BE SIGNED BY THE DISTRICT ENGINEER PURSUANT TO AUTHORITY CONFERRED BY RESOLUTION NO. WWD-20 OF THE BOARD OF DIRECTORS OF SAID DISTRICT.

4-29-98
DATE

DISTRICT ENGINEER

REGISTERED PROFESSIONAL ENGINEER — MICHAEL KLEINBROD — No. 20293 — EXP. 9-30-01 — CIVIL — STATE OF CALIFORNIA

CITY COUNCIL'S CERTIFICATE

THIS MAP ENTITLED TRACT NO. 4583-13 CONSISTING OF 5 SHEETS, IS PRESENTED TO THE CITY COUNCIL OF THE CITY OF SIMI VALLEY, OF VENTURA COUNTY, CALIFORNIA, AT A REGULAR MEETING OF SAID COUNCIL HELD ON THE 29th DAY OF June, 1998, FOR APPROVAL. SAID COUNCIL HEREBY APPROVES SAID MAP,
AND DOES HEREBY ACCEPT THE ACCESS EASEMENT OVER ALL THE PRIVATE STREETS AS SHOWN ON THIS MAP ON BEHALF OF ALL GOVERNMENT AGENCIES PROVIDING FOR THE PUBLIC SAFETY, HEALTH AND WELFARE,
AND DOES HEREBY ACCEPT THE EASEMENTS FOR SANITARY SEWER PURPOSES OVER ALL THE PRIVATE STREETS AND AS SHOWN ON THIS MAP,
AND HEREBY REJECTS ALL EASEMENTS FOR STORM DRAINAGE PURPOSES,
AND DOES HEREBY ACCEPT THE PUBLIC SERVICE EASEMENTS OVER ALL PRIVATE STREETS, AND AS SHOWN ON THIS MAP.
IN WITNESS WHEREOF, SAID CITY COUNCIL HAS CAUSED THIS CERTIFICATE TO BE SIGNED BY THE MAYOR AND ATTESTED TO BY THE CITY CLERK OF SAID CITY AND THE CORPORATE SEAL OF SAID CITY OF SIMI VALLEY TO BE AFFIXED HERETO THIS 30th DAY OF June, 1998.

ATTEST:

Denise K. Redondo — Hugo Shatto
Asst CITY CLERK OF THE CITY OF SIMI VALLEY — MAYOR OF THE CITY OF SIMI VALLEY

TAX COLLECTOR'S CERTIFICATE:

I HEREBY CERTIFY THAT ALL CERTIFICATES AND SECURITY REQUIRED BY THE PROVISIONS OF SECTIONS 66492 AND 66493 OF THE SUBDIVISION MAP ACT HAVE BEEN FILED AND DEPOSITED WITH ME.

July 30, 1998
DATE

HAROLD S. PITTMAN
COUNTY TAX COLLECTOR
COUNTY OF VENTURA

BY: Denise M. Forcade
DEPUTY COUNTY TAX COLLECTOR

98-134136

COUNTY RECORDER'S CERTIFICATE:

RECORDED AT THE REQUEST OF THE OWNER, CHARLEMONT PARTNERS, L.P. ON August 10th, 1998, AT 8:18 A.M. IN BOOK 135 OF MISCELLANEOUS RECORDS (MAPS), AT PAGES 86-92 RECORDS OF VENTURA COUNTY.

RICHARD D. DEAN
COUNTY RECORDER
COUNTY OF VENTURA

BY: E.M. Badica
DEPUTY COUNTY RECORDER

SURVEYOR'S STATEMENT:

I, WILLIAM S. KISH, DO HEREBY STATE THAT I AM A LICENSED LAND SURVEYOR, THAT THIS MAP CORRECTLY REPRESENTS A SURVEY MADE UNDER MY DIRECTION IN JANUARY 1991, THAT THE SURVEY IS TRUE AND COMPLETE AS SHOWN, THAT THE MONUMENTS ARE OF THE CHARACTER AND OCCUPY THE POSITIONS INDICATED (OR WILL BE SET IN SUCH POSITIONS WITHIN ONE YEAR AFTER RECORDATION OF THIS TRACT MAP) AND THAT THEY ARE (OR WILL BE) SUFFICIENT TO ENABLE THE SURVEY TO BE RETRACED. TIE SHEETS TO ALL CENTERLINE MONUMENTS SHOWN HEREON AS SET BY ME WILL BE ON FILE IN THE OFFICE OF THE CITY ENGINEER PRIOR TO ACCEPTANCE OF THE IMPROVEMENTS INTO THE CITY STREET SYSTEM.

William S. Kish — DATED: 5/4/98
WILLIAM S. KISH L.S. 5000
MY LICENSE EXPIRES 12/31/2001

LICENSED LAND SURVEYOR — WILLIAM S. KISH — L.S. 5000 — STATE OF CALIFORNIA

THE FOLLOWING SOILS AND/OR GEOLOGIC REPORT(S) RELATING TO TRACT NO. 4583-13 HAVE BEEN
PREPARED BY : GEOSOILS, INC.
DATE OF REPORT: JUNE 13, 1996
TITLE : GEOTECHNICAL REVIEW OF 40-SCALE GRADING PLANS TRACT 4583

FIRM NAME: GEOSOILS, INC.
ENGINEER : DEL YOAKUM
REGISTRATION NO : GE 918

THE SOILS REPORTS ARE ON FILE AT THE CITY OF SIMI VALLEY, PUBLIC WORKS DEPARTMENT, FOR PUBLIC INSPECTION.

TOTAL GROSS AREA: 8.57 ACRES


TRACT NO. 4583-13

IN THE CITY OF SIMI VALLEY
COUNTY OF VENTURA, STATE OF CALIFORNIA

BEING A SUBDIVISION OF A PORTION OF PARCEL 1 OF PARCEL MAP LD-S-217, IN THE CITY OF SIMI VALLEY, COUNTY OF VENTURA, STATE OF CALIFORNIA, FILED IN BOOK 37, PAGES, 6 THROUGH 9, INCLUSIVE, OF PARCEL MAPS RECORDS OF SAID COUNTY.

FEBRUARY , 1998

PREPARED BY:
VTN WEST, INC.
6634 VALJEAN AVENUE
VAN NUYS, CA. 91406
818/779-8740/50-FAX

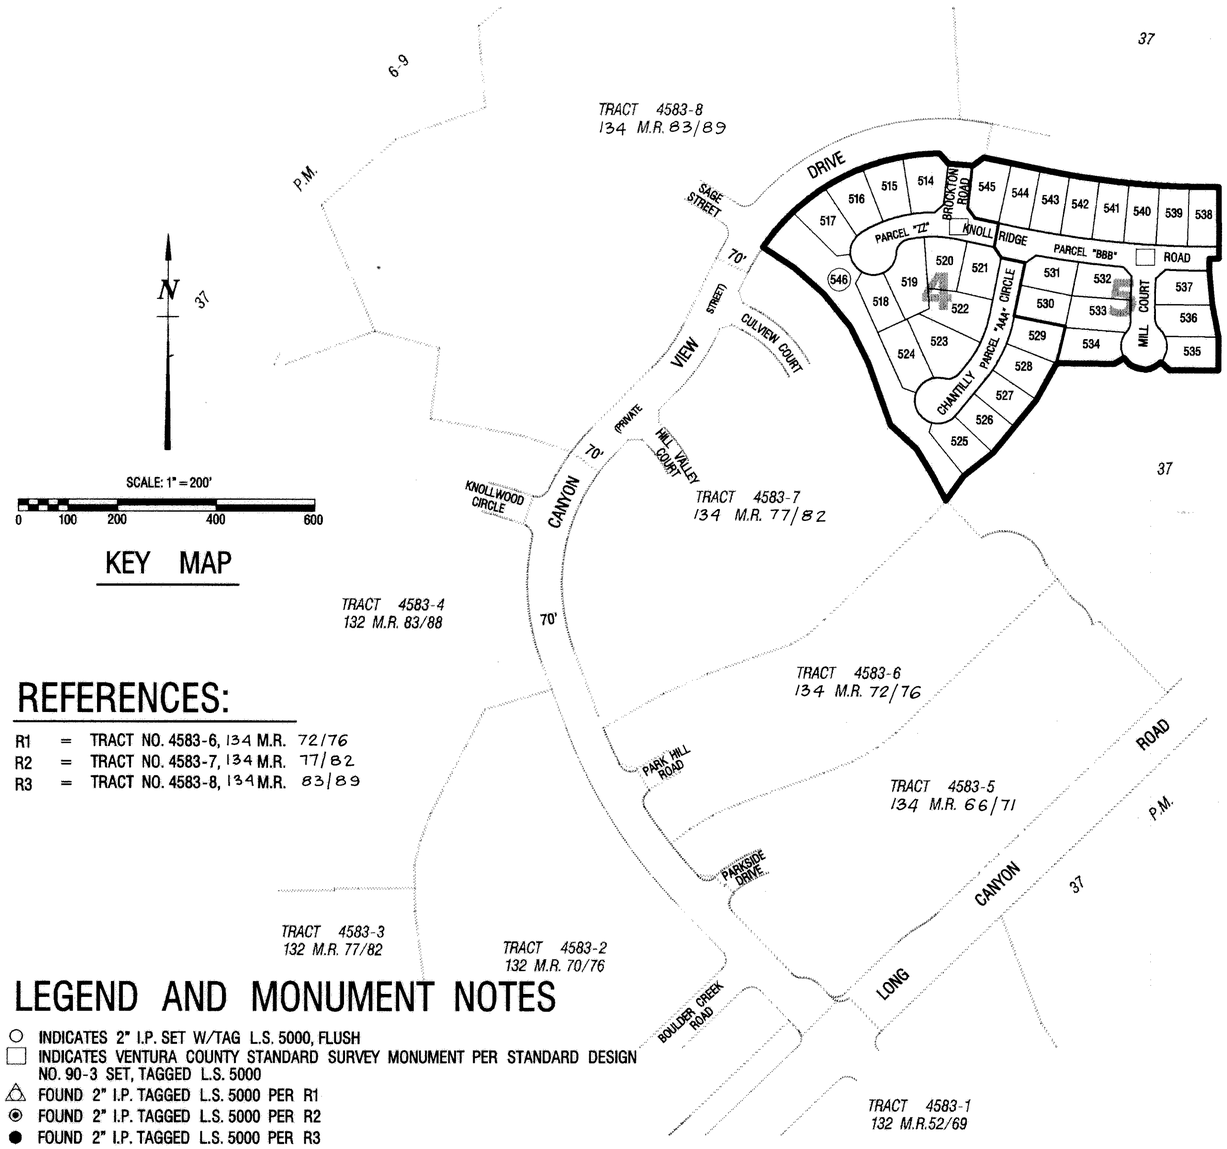

KEY MAP

REFERENCES:

R1 = TRACT NO. 4583-6, 134 M.R. 72/76
R2 = TRACT NO. 4583-7, 134 M.R. 77/82
R3 = TRACT NO. 4583-8, 134 M.R. 83/89

LEGEND AND MONUMENT NOTES

- ○ INDICATES 2" I.P. SET W/TAG L.S. 5000, FLUSH
- □ INDICATES VENTURA COUNTY STANDARD SURVEY MONUMENT PER STANDARD DESIGN NO. 90-3 SET, TAGGED L.S. 5000
- △ FOUND 2" I.P. TAGGED L.S. 5000 PER R1
- ◉ FOUND 2" I.P. TAGGED L.S. 5000 PER R2
- ● FOUND 2" I.P. TAGGED L.S. 5000 PER R3
- ◪ FOUND VENTURA COUNTY STANDARD SURVEY MONUMENT, TAGGED L.S. 5000 PER R2
- ⊡ FOUND VENTURA COUNTY STANDARD SURVEY MONUMENT, TAGGED L.S. 5000 PER R3

1/ 2" I.P. & TAG L.S. 5000 SET AT ALL LOT CORNERS, BC/EC AND ANGLE POINTS NOT ON RIGHT OF WAY LINE


2" I.P. & TAG L.S. 5000 SET AT ALL RIGHT OF WAY CENTERLINE, BC/EC AND ANGLE POINTS, UNLESS OTHERWISE NOTED

L.T. & TAG L.S. 5000 ON TOP OF CURB ON LOT LINES PRODUCED TO 0.25 FT. FROM FACE OF CURB (6.25' O/S)

M = MEASURED
FD = FOUND
(RAD) = RADIAL
CF = CALCULATED FROM
(PCC) = POINT OF COMPOUND CURVE
(PRC) = POINT OF REVERSE CURVE
P.S.E. = PUBLIC SERVICES EASEMENT

BASIS OF BEARINGS:

THE BEARING NORTH 44°51'23" EAST OF THE CENTERLINE OF THE CANYON VIEW DRIVE, A PRIVATE STREET, AS SHOWN ON THE MAP OF TRACT NO. 4583-7, IN THE CITY OF SIMI VALLEY, COUNTY OF VENTURA, STATE OF CALIFORNIA, RECORDED IN BOOK 134, PAGES 77 THRU 82, INCLUSIVE OF MISCELLANEOUS RECORDS (MAPS) OF SAID COUNTY WAS TAKEN AS THE BASIS OF BEARINGS FOR THIS MAP. (SEE SHEET NO. 3)

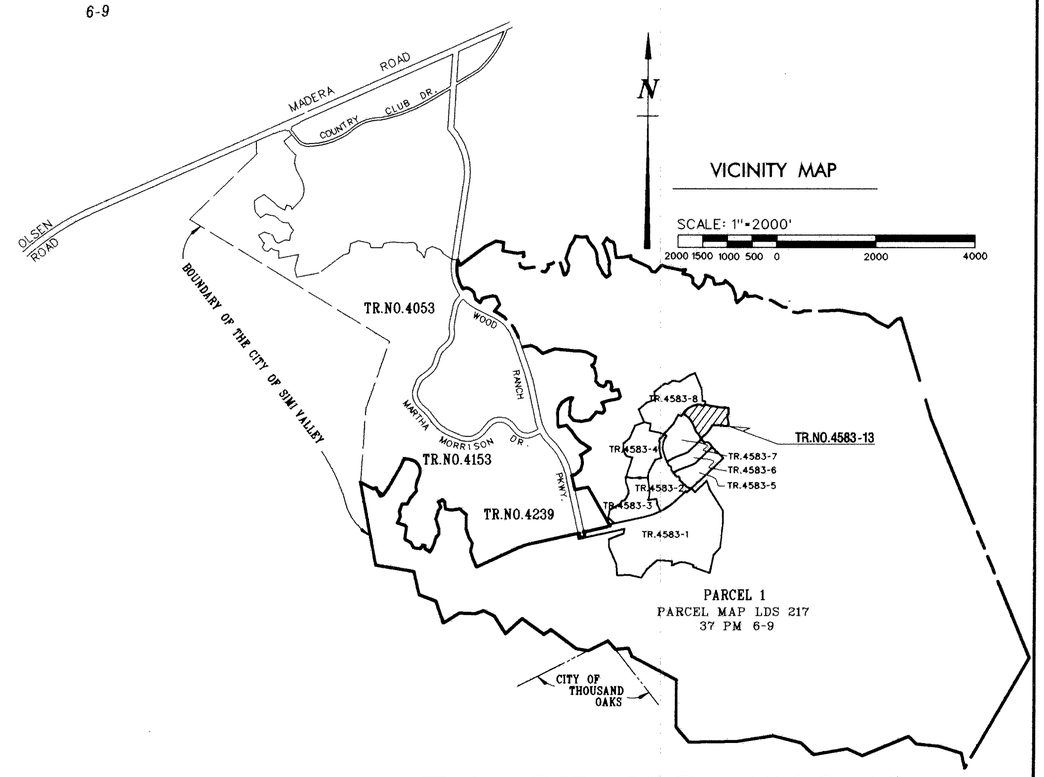

VICINITY MAP

TRACT NO. 4583-13

IN THE CITY OF SIMI VALLEY
COUNTY OF VENTURA, STATE OF CALIFORNIA

BEING A SUBDIVISION OF A PORTION OF PARCEL 1 OF PARCEL MAP LD-S-217, IN THE CITY OF SIMI VALLEY, COUNTY OF VENTURA, STATE OF CALIFORNIA, FILED IN BOOK 37, PAGES, 6 THROUGH 9, INCLUSIVE, OF PARCEL MAPS RECORDS OF SAID COUNTY.


FEBRUARY , 1998

PREPARED BY:
VTN WEST, INC.
6634 VALJEAN AVENUE
VAN NUYS, CA. 91406
818/779-8740/50-FAX


NOTE: SEE SHEET 2 FOR LEGEND, MONUMENT NOTES AND BASIS OF BEARINGS STATEMENT.

NOTE :

EASEMENTS FOR STORM DRAINAGE, PUBLIC SERVICES, SANITARY SEWER PURPOSES ACCESS FOR PUBLIC SAFETY, HEALTH AND WELFARE FOR ALL GOVERNMENT AGENCIES ARE OFFERED FOR DEDICATION TO THE CITY OF SIMI VALLEY OVER ALL PRIVATE STREETS AND AN EASEMENT FOR WATER PIPELINES IS OFFERED FOR DEDICATION TO THE VENTURA COUNTY WATER WORKS DISTRICT NO.8 OVER ALL PRIVATE STREETS

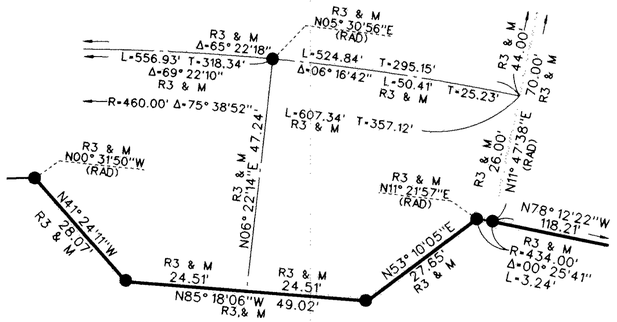

DETAIL "A"
N.T.S.

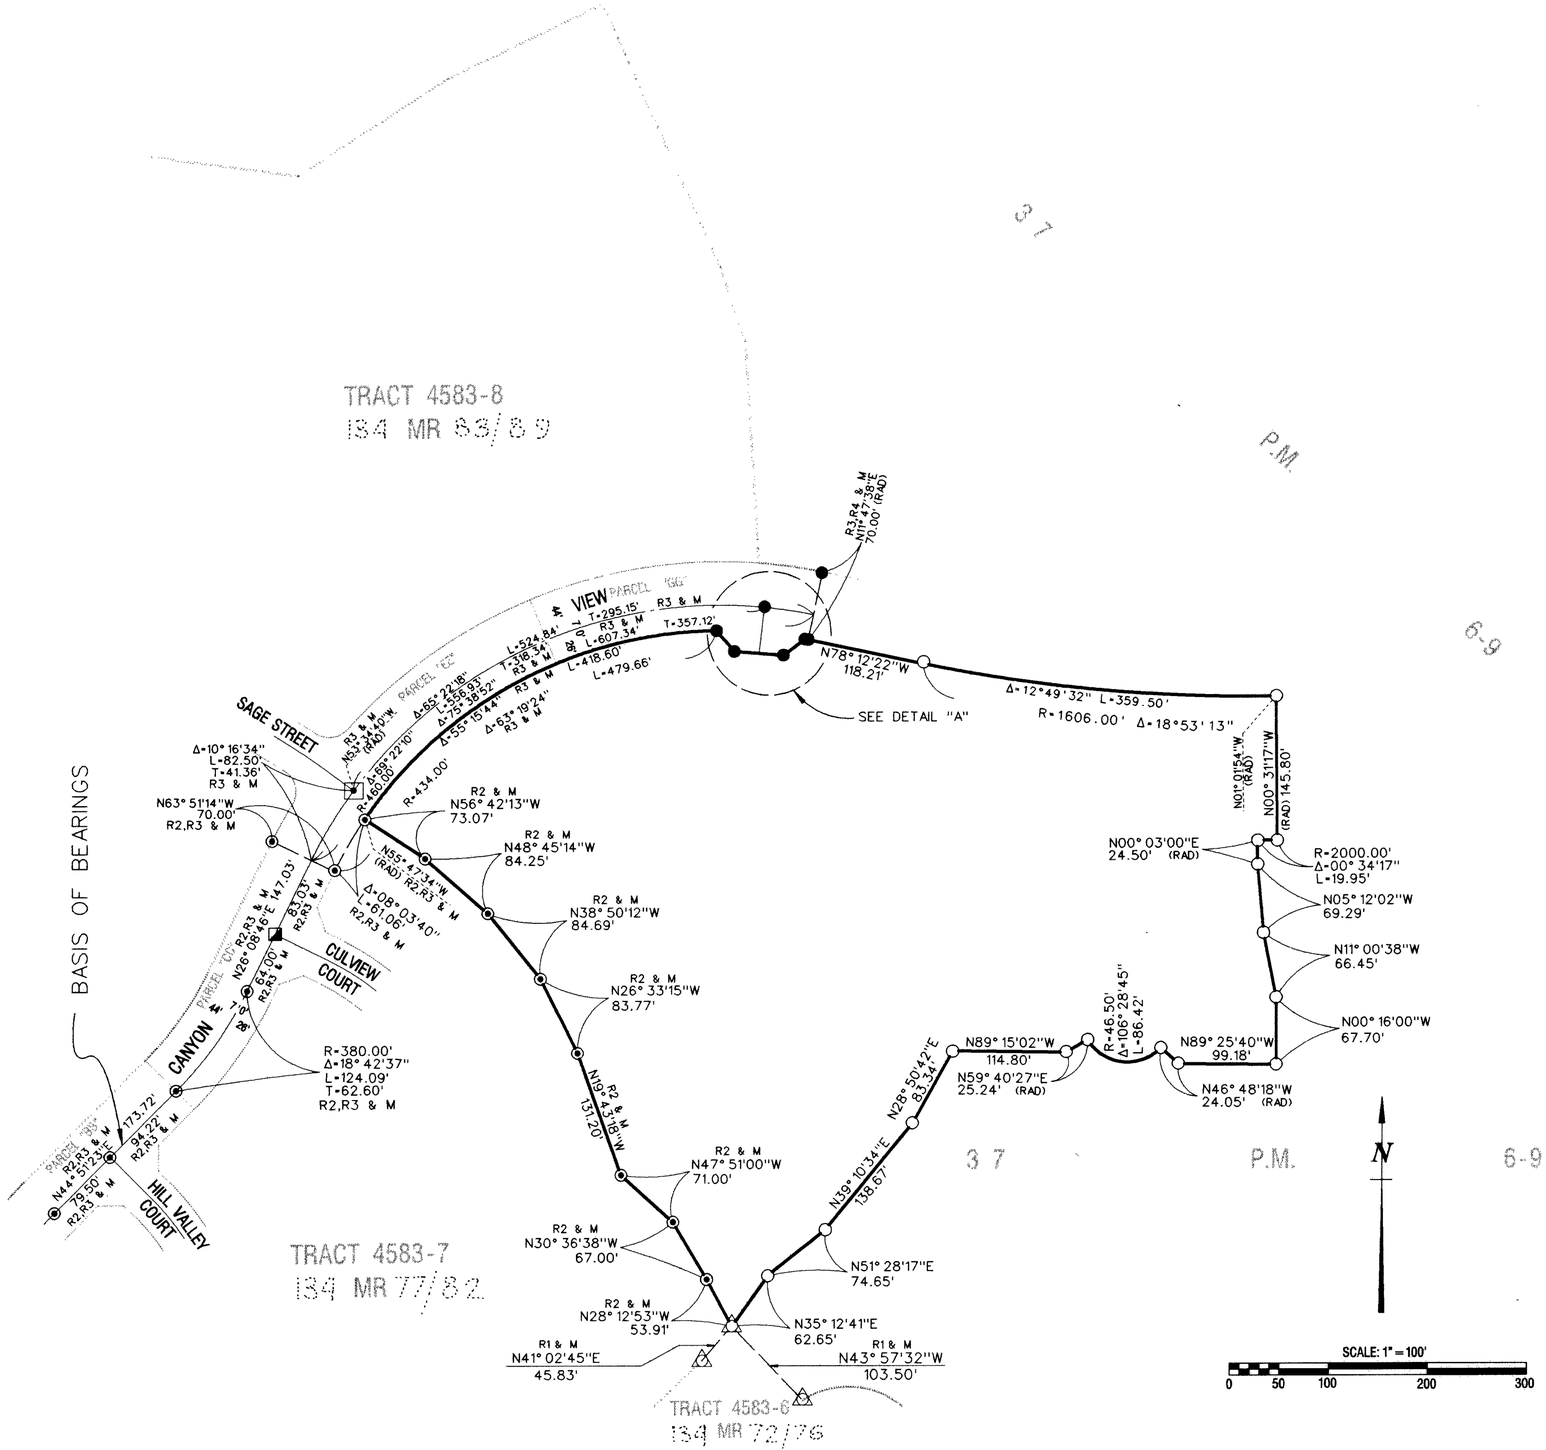

TRACT NO. 4583-13

IN THE CITY OF SIMI VALLEY
COUNTY OF VENTURA, STATE OF CALIFORNIA

BEING A SUBDIVISION OF A PORTION OF PARCEL 1 OF PARCEL MAP LD-S-217, IN THE CITY OF SIMI VALLEY, COUNTY OF VENTURA, STATE OF CALIFORNIA, FILED IN BOOK 37, PAGES, 6 THROUGH 9, INCLUSIVE, OF PARCEL MAPS RECORDS OF SAID COUNTY.

FEBRUARY , 1998

PREPARED BY:
VTN WEST, INC.
8634 VALJEAN AVENUE
VAN NUYS, CA. 91406
818/779-8740/50-FAX

SEE SHEET NO. 5

NOTE: SEE SHEET 2 FOR LEGEND, MONUMENT NOTES AND BASIS OF BEARINGS STATEMENT.

NOTE :
EASEMENTS FOR STORM DRAINAGE, PUBLIC SERVICES, SANITARY SEWER PURPOSES ACCESS FOR PUBLIC SAFETY, HEALTH AND WELFARE FOR ALL GOVERNMENT AGENCIES ARE OFFERED FOR DEDICATION TO THE CITY OF SIMI VALLEY OVER ALL PRIVATE STREETS AND AN EASEMENT FOR WATER PIPELINES IS OFFERED FOR DEDICATION TO THE VENTURA COUNTY WATER WORKS DISTRICT NO.8 OVER ALL PRIVATE STREETS

CURVE DATA

NO.	R	Δ	L
(1)	46.50'	39° 12'17"	31.82'
(2)	46.50'	25° 36'46"	20.79'
(3)	46.50'	15° 56'32"	12.94'
(4)	46.50'	14° 04'07"	11.42'
(5)	46.50'	05° 45'18"	4.67'
(6)	46.50'	55° 53'38"	45.36'
(7)	30.00'	53° 06'35"	27.81'
(8)	15.00'	53° 06'35"	13.90'
(9)	232.50'	02° 38'43"	10.73'
(10)	207.00'	02° 13'57"	8.07'

DATA

NO.	BEARING	DISTANCE
(11)	N28° 12'53"W	10.52'
(12)	N28° 12'53"W	6.95'
(13)	N67° 46'32"E	3.72'
(14)	N67° 46'32"E	19.90'
(15)	N67° 46'32"E	12.08'
(16)	N67° 46'32"E	7.82'
(17)	N85° 35'13"E	16.60'
(18)	N85° 35'13"E	9.08'
(19)	N85° 35'13"E	7.52'
(20)	N65° 11'05"E	25.59'
(21)	N65° 11'05"E	7.725'
(22)	N65° 11'05"E	7.725'
(23)	N65° 11'05"E	10.14'
(24)	N38° 42'00"W	3.26'
(25)	N35° 12'41"E	11.58'
(26)	N35° 12'41"E	13.13'
(27)	N14° 24'35"E	22.94'
(28)	N39° 30'12"E	35.80'
(29)	N39° 30'12"E	29.20'

PROPOSED LANDSCAPE AREA TO H.O.A. BY SEPARATE DOCUMENTS (546)

Ⓢ 15' WIDE AND VARIABLE WIDE EASEMENT TO THE CITY OF SIMI VALLEY FOR SANITARY SEWER PURPOSE

Ⓓ 15' WIDE AND VARIABLE WIDE EASEMENT TO THE CITY OF SIMI VALLEY FOR STORM DRAIN PURPOSE

SCALE: 1" = 40'

TRACT NO. 4583-7
134 M.R. 77/82

TRACT NO. 4583-6
134 M.R. 72/76

TRACT NO. 4583-13


IN THE CITY OF SIMI VALLEY
COUNTY OF VENTURA, STATE OF CALIFORNIA

BEING A SUBDIVISION OF A PORTION OF PARCEL 1 OF PARCEL MAP LD-S-217, IN THE CITY OF SIMI VALLEY, COUNTY OF VENTURA, STATE OF CALIFORNIA, FILED IN BOOK 37, PAGES 6 THROUGH 9, INCLUSIVE, OF PARCEL MAPS RECORDS OF SAID COUNTY.

FEBRUARY , 1998

PREPARED BY:
VTN WEST, INC.
6634 VALJEAN AVENUE
VAN NUYS, CA. 91406
818/779-8740/50-FAX

37 P.M. 6-9

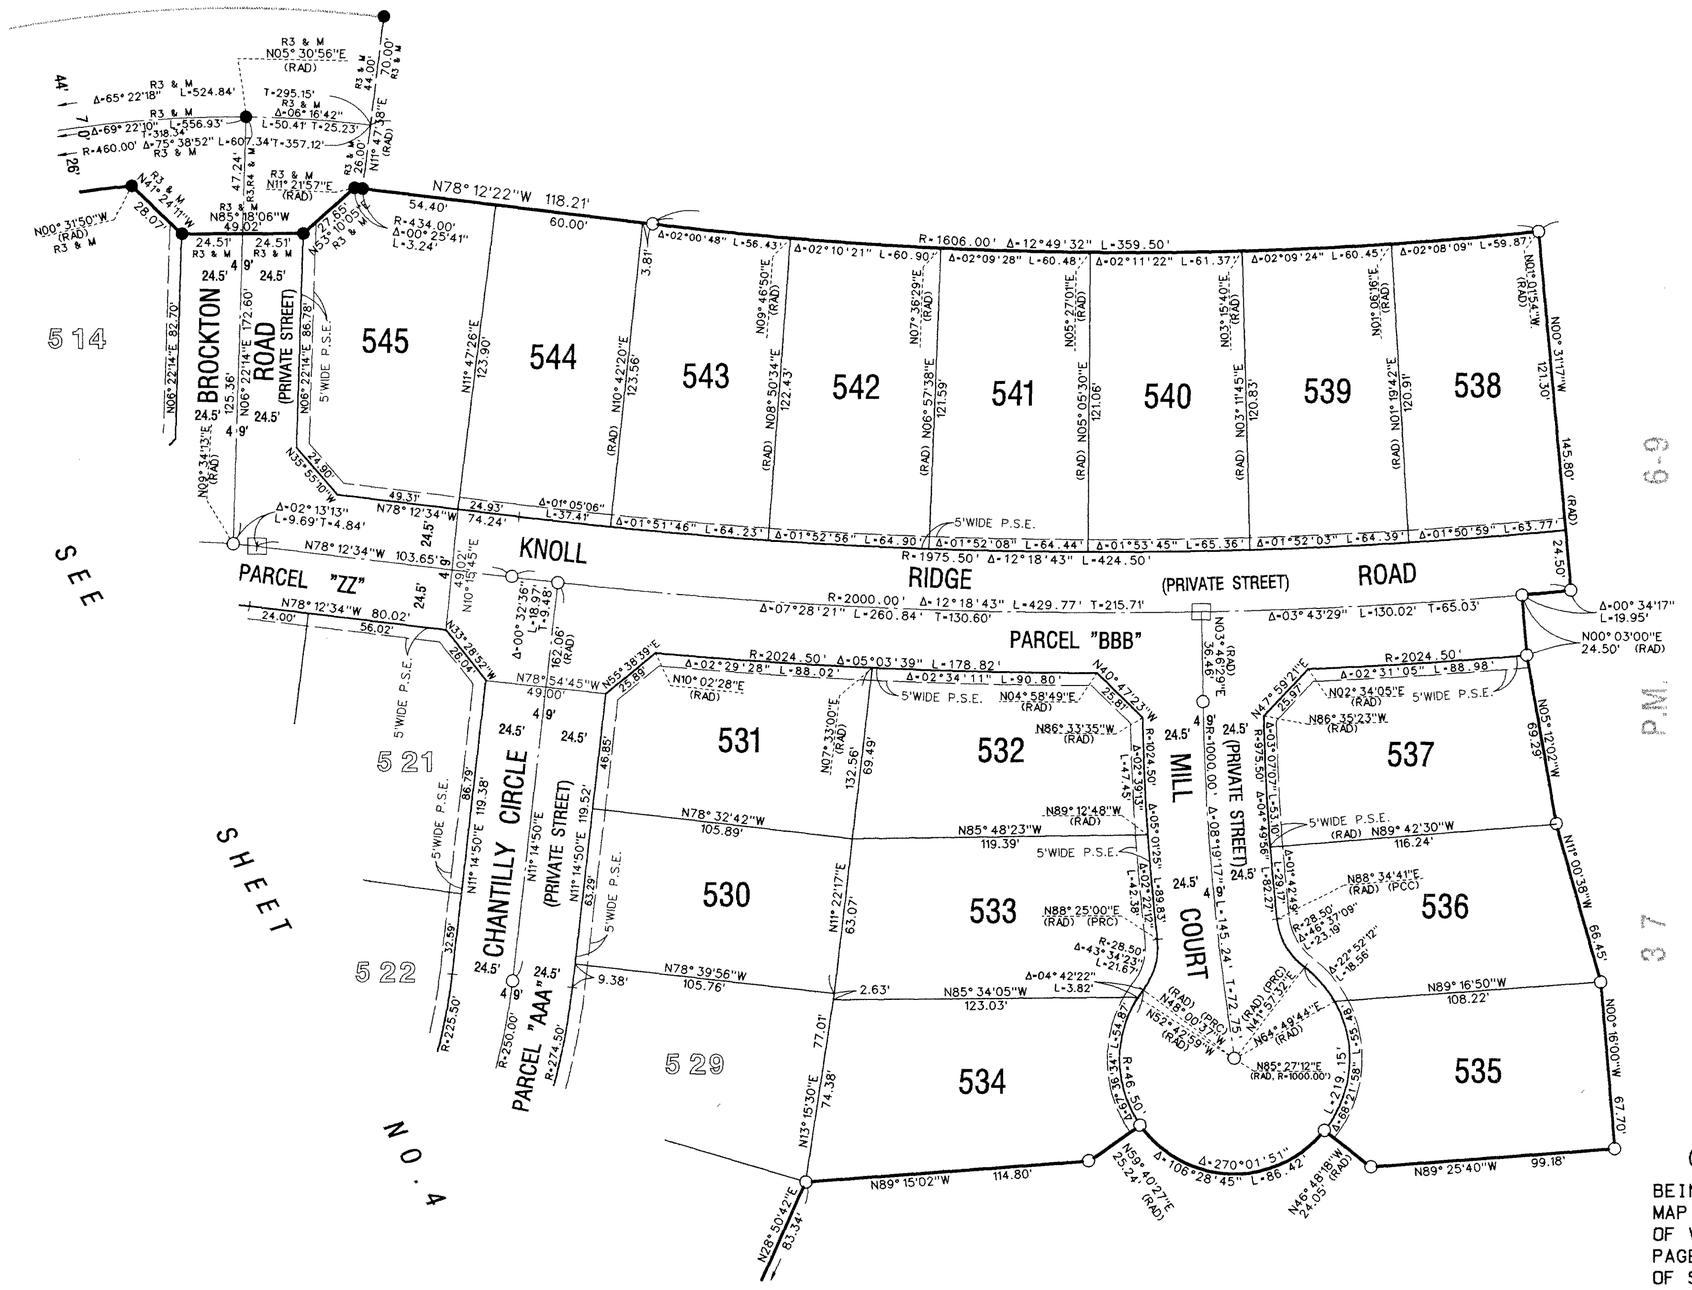

NOTE: SEE SHEET 2 FOR LEGEND, MONUMENT NOTES AND BASIS OF BEARINGS STATEMENT.

NOTE :
EASEMENTS FOR STORM DRAINAGE, PUBLIC SERVICES, SANITARY SEWER PURPOSES, ACCESS FOR PUBLIC SAFETY, HEALTH AND WELFARE FOR ALL GOVERNMENT AGENCIES ARE OFFERED FOR DEDICATION TO THE CITY OF SIMI VALLEY OVER ALL PRIVATE STREETS AND AN EASEMENT FOR WATER PIPELINES IS OFFERED FOR DEDICATION TO THE VENTURA COUNTY WATER WORKS DISTRICT NO.8 OVER ALL PRIVATE STREETS

SCALE: 1" = 40'
40 30 20 10 0 40 80

TRACT NO. 4583-13

IN THE CITY OF SIMI VALLEY
COUNTY OF VENTURA, STATE OF CALIFORNIA

BEING A SUBDIVISION OF A PORTION OF PARCEL 1 OF PARCEL MAP LD-S-217, IN THE CITY OF SIMI VALLEY, COUNTY OF VENTURA, STATE OF CALIFORNIA, FILED IN BOOK 37, PAGES, 6 THROUGH 9, INCLUSIVE, OF PARCEL MAPS RECORDS OF SAID COUNTY.

FEBRUARY , 1998

PREPARED BY:
VTN WEST, INC.
6634 VALJEAN AVENUE
VAN NUYS, CA. 91406
818/779-8740/50-FAX

SHEET 5 OF 5 SHEETS

37 P.M. 6-9