The undersigned hereby certifies that they are the owners of, or are interested in, the land included within this subdivision entitled TRACT NO. 2025-7, shown on this map, that they are the only persons whose consent is necessary to pass a clear title to said land, that they consent to the making and recordation of said map and subdivision as shown within the colored borderline, and that they do hereby offer to dedicate, free and clear of any prior easements of right of way, for public use the right of way for all streets, highways, and landscape & public service easements shown on the map and also hereby offer to dedicate to the City of Simi Valley all rights of ingress and egress over and across the northerly line of Lot 662 abutting E. Cochran Street in order that the owner of said Lot shall have no access whatever to Cochran Street except the general easement of travel which belongs to the whole public.

LARWIN-SOUTHERN CALIFORNIA, INC; A CALIFORNIA CORPORATION
OWNER

BY: Lee J. Goldin
VICE PRESIDENT

BY: Bernard H. Moore
ASST. SECRETARY

UNITED CALIFORNIA BANK A CALIFORNIA CORPORATION
AS TRUSTEE UNDER DEED OF TRUST RECORDED IN BOOK 3569 PAGE 29 OF OFFICIAL RECORDS.

BY: Paul Lightfoot BY: Robert S. Kezin

#40253
Recorded at the request of the Owner, July 13 1971, at 2:00 P.M. in Book 57 of Miscellaneous Records (Maps) at Pages 88-93 Inc, records of Ventura County.

ROBERT L. HAMM
County Recorder
County of Ventura

By Lucille Sargent
Deputy County Recorder

I, R. R. Gabriel, do hereby certify that I am a Licensed Land Surveyor, that this map correctly represents a survey made under my direction in April, 1969, that the survey is true and complete as shown, that the monuments are of the character and occupy the positions indicated, (or will be set in such positions within one year after approval of this tract map by the City Council and that they are (or will be) sufficient to enable the survey to be retraced. Tie notes to all centerline monuments shown hereon as set by me will be on file in the office of the City Engineer prior to acceptance of the improvements into the City Road System.

Date June 21, 1971

R. R. Gabriel L.S. 3317

I certify that according to the records of my office there are no liens against the subdivision TRACT NO. 2025-7, or any part thereof for unpaid state, county, municipal, or local taxes or special assessments collected as taxes, except taxes or special assessments not yet payable.

Date JUNE 25 1971

ROBERT G. BRANCH
Treasurer — Tax Collector
County of Ventura

By Mollie Thrower
Deputy Tax Collector

I certify that I have examined the final map entitled TRACT NO. 2025-7, that the subdivision is substantially the same as it appeared on the tentative map, and any approved alterations thereof, that all provisions of Chapter 2, Division 4, Part 2, of the Business and Professions Code of the State of California and of any local ordinance applicable at the time of approval of the tentative map have been complied with and that I am satisfied that the map is technically correct.

Date July 12, 1971

BYRON B. JOHNSON
City Engineer
City of Simi Valley

By Byron B. Johnson
City Engineer

I certify that all the provisions of Chapter 2, Division 4, Part 2, of the Business and Professions Code of the State of California and of any local ordinance pertaining to deposits, required at the time of the approval by the City Council the map entitled TRACT NO. 2025-7, have been complied with.

Date July 13 1971

Robert L. Hamm

ROBERT L. HAMM
County Clerk
County of Ventura

By _____
Deputy County Clerk

THIS MAP ENTITLED TRACT NO. 2025-7, IS PRESENTED TO THE CITY COUNCIL OF THE CITY OF SIMI VALLEY, CALIFORNIA, AT THE MEETING OF SAID COUNCIL HELD ON THE 12th DAY OF July, 1971 FOR APPROVAL; SAID COUNCIL HEREBY APPROVES SAID MAP AND DOES HEREBY ACCEPT FOR PUBLIC USE THE RIGHT OF WAY FOR ALL STREETS, HIGHWAYS, LANDSCAPE & PUBLIC SERVICE EASEMENTS AND RIGHTS OF INGRESS & EGRESS ALL AS OFFERED HEREON. THE USE OF THE SURFACE OF THE LAND INCLUDED IN SAID SUBDIVISION FOR THE PURPOSE OF EXPLORING FOR, DRILLING FOR, OR EXTRACTING OIL, GAS, HYDROCARBON OR OTHER MINERALS IS PROHIBITED EXCEPT BY PERMIT GRANTED PURSUANT TO REGULATIONS OF SAID CITY COUNCIL AND FOR THIS REASON THE SIGNATURES OF THE OWNERS OF THE MINERAL INTEREST RESERVED IN A PORTION OF SAID LAND BY DEED RECORDED IN Book 1579 PAGE 89 OF THE OFFICIAL RECORDS OF THE RECORDER OF VENTURA COUNTY ARE HEREBY WAIVED, AND
IN WITNESS WHEREOF HAS CAUSED THIS CERTIFICATE TO BE SIGNED BY THE CLERK OF SAID CITY COUNCIL AND THE CORPORATE SEAL OF THE CITY OF SIMI VALLEY TO BE HERETO AFFIXED THIS 12th DAY OF July, 1971

Carol L. Boyd
Clerk and ex-officio Clerk of
The City Council of the
City of Simi Valley Calif.

Deputy

Lester D. Cleveland
Mayor of the City of Simi Valley, California

THE LARWIN COMPANY a corporation as the owner of certain easement rights (blanket in nature) described in that certain instrument recorded December 8, 1969 in book 3589 page 477, official Records of Ventura County, California, does hereby Subordinate Said easement rights to the easement rights of the City of Simi Valley for public street and highways and public utilities as the same may fall within the rights-of way or dedicated streets and highways as designated and delineated on the annexed map and subdivision of TRACT No 2025-7 Except as herein-specifically subordinated, the easement rights of THE LARWIN COMPANY, as reserved and granted in said instrument recorded December 8, 1969, as aforesaid, shall remain in full force and effect subordinate only-to the said easement rights, of the city of Simi valley in dedicated streets and highways as delineated on said subdivision map of-TRACT No. 2025-7 IN WITNESS WHEREOF THE LARWIN COMPANY has hereunto caused this instrument to be signed this 18th day of June, 1971

BY: Lee J. Goldin
VICE PRESIDENT

BY: B. J. Brace
ASST. SECRETARY

The following soil reports have been prepared on TRACT NO. 2025-7:

Date of Report	Title of Report	Firm Name	Engineer	Engineers Registration No.
25/Mar/1969	Soils and Foundation Investigation, Tr. 2025-7	Pacific Soils Engineering, Inc.	Leonard S. Deutsch	10432

CITY OF SIMI VALLEY IS AN EASEMENT HOLDER FOR PUBLIC STREET PURPOSES PER TRACT NO. 1517-2 RECORDED IN BOOK 42 PAGES 14 TO 18 OF MAPS, AND 3165 OR 570 AND PUBLIC ROAD AND/OR HIGHWAY PURPOSES PER 3328 OR 223

TRACT NO. 2025-7

IN THE CITY OF SIMI VALLEY

BEING A PORTION OF LOT 1 OF TRACT NO. 2024 (52 M.R. 3), A PORTION OF TRACY AVENUE, ALL OF PARCEL "A" PER TRACT NO. 1517-2 (42 M.R. 14) & A PORTION OF NW 1/4 OF SECTION 12, T. 2 N., R. 18 W., RANCHO SIMI AS SHOWN ON THE MAP OF VALLEY OF THE SIMI (3 M.R. 2)

VENTURA COUNTY, CALIFORNIA

JENNINGS, BARTLETT & ASSOCIATES
374 Poli Street Ventura, Calif.

APRIL 1971

STATE OF CALIFORNIA } S.S.
COUNTY OF LOS ANGELES

ON THIS 21 DAY OF June 1971, BEFORE ME THE UNDERSIGNED, PERSONALLY APPEARED Lee J. Goldin KNOWN TO ME TO BE THE VICE PRESIDENT, AND Bernard N. Morrow KNOWN TO ME TO BE THE ASS'T SECRETARY OF LARWIN-SOUTHERN CALIFORNIA, INC. THE CORPORATION THAT EXECUTED THE WITHIN INSTRUMENT AND KNOWN TO ME TO BE THE PERSONS WHO EXECUTED THE WITHIN INSTRUMENT ON BEHALF OF THE CORPORATION THEREIN NAMED AND ACKNOWLEDGED TO ME THAT SUCH CORPORATION EXECUTED THE SAME

OFFICIAL SEAL
ROSEMARIE KOSZEGI
NOTARY PUBLIC — CALIFORNIA
PRINCIPAL OFFICE IN
LOS ANGELES COUNTY
My Commission Expires June 24, 1973

Rosemarie Koszegi
NOTARY PUBLIC AND FOR SAID COUNTY AND STATE
MY COMMISSION EXPIRES 6/24/73

STATE OF CALIFORNIA
COUNTY OF LOS ANGELES

ON THIS 18 DAY OF JUNE 1971 BEFORE ME, THE UNDERSIGNED PERSONALLY APPEARED M.W. LIGHTFOOT, KNOW TO ME TO BE THE VICE PRES. AND ROBERT G REZIN, KNOWN TO ME TO BE THE ASST. SECRETARY OF UNITED CALIFORNIA BANK, THE CORPORATION THE EXECUTED THE WITHIN INSTRUMENT AND KNOWN TO ME TO BE THE PERSONS WHO EXECUTED THE WITHIN INSTRUMENT ON BEHALF OF THE CORPORATION THEREIN NAMED AND ACKNOWLEDGED TO ME THAT SUCH CORPORATION EXECUTED THE SAME AS TRUSTEE

Alfred H. Thomsen
NOTARY PUBLIC
MY COMMISSION EXPIRES 1/7/72

OFFICIAL SEAL
ALFRED H. THOMSEN
NOTARY PUBLIC-CALIFORNIA
PRINCIPAL OFFICE IN
LOS ANGELES COUNTY
My Commission Expires Jan. 7, 1972

STATE OF CALIFORNIA
COUNTY OF LOS ANGELES
ON THIS 18th DAY OF JUNE 1971 BEFORE ME THE UNDERSIGNED PERSONALLY APPEARED Lee J. Goldin KNOWN TO ME TO BE THE VICE PRESIDENT, AND I. J. ROSEN KNOWN TO ME TO BE THE ASST SECRETARY OF THE LARWIN COMPANY, THE CORPORATION THAT EXECUTED THE WITHIN INSTRUMENT AND KNOWN TO ME TO BE THE PERSONS WHO EXECUTED THE WITHIN INSTRUMENT ON BEHALF OF THE CORPORATION THEREIN NAMED AND ACKNOWLEDGED TO ME THAT SUCH CORPORATION EXECUTED THE SAME AS EASEMENT HOLDERS.

OFFICIAL SEAL
ROSEMARIE KOSZEGI
NOTARY PUBLIC — CALIFORNIA
PRINCIPAL OFFICE IN
LOS ANGELES COUNTY
My Commission Expires June 24, 1973

Rosemarie Koszegi
NOTARY PUBLIC
MY COMMISSION EXPIRES 6/24/73

THE SIGNATURES OF LOYAL T. WIEKHORST AND RUTH TODD WIEKHORST, PRESENT OWNERS OF ONE-HALF OF ALL OIL, GAS AND HYDROCARBON SUBSTANCES AND MINERALS LYING AND BEING 500 FEET OR MORE BELOW THE SURFACE OF A PORTION OF SAID LAND, BUT WITH OUT THE RIGHT TO ENTER ON THE SURFACE OR IN THE SUBSURFACE ABOVE A DEPTH OF 500 FEET FOR THE DEVELOPMENT OF SAID SUBSTANCES, HAVE BEEN OMITTED IN ACCORDANCE WITH SECTION 11587 (c)(1) OF THE BUSINESS AND PROFESSIONS CODE.

THE SIGNATURES OF LOYAL T. WIEKHORST AND RUTH TODD WIEKHORST, PRESENT OWNERS OF ONE-HALF OF ALL OIL, GAS, MINERALS AND OTHER HYDROCARBON SUBSTANCES IN AND UNDER A PORTION OF SAID LAND WHICH WERE RESERVED BY LOYAL T. WIEKHORST AND RUTH TODD WIEKHORST IN DEED RECORDED IN BOOK 1579 PAGE 89 OF OFFICIAL RECORDS, HAVE BEEN WAIVED IN ACCORDANCE WITH SECTION 11587 (c)(2) OF THE BUSINESS AND PROFESSIONS CODE.

TRACT NO. 2025-7

IN THE CITY OF SIMI VALLEY
BEING A PORTION OF LOT 1 OF TRACT NO. 2024 (52 M.R. 3),
A PORTION OF TRACY AVENUE,
ALL OF PARCEL "A" PER TRACT NO. 1517-2 (42 M.R. 14)
& A PORTION OF NW 1/4 OF SECTION 12,
T. 2 N., R. 18 W., RANCHO SIMI
AS SHOWN ON THE MAP OF VALLEY OF THE SIMI
(3 M.R. 2)


VENTURA COUNTY, CALIFORNIA


JENNINGS, BARTLETT & ASSOCIATES
374 Poli Street Ventura, Calif.

APRIL, 1971

CURVE DATA


Curve	Δ	R	L	T
(1)	88°28'34"	15.00'	23.16'	14.61'
(2)	91°02'14"	15.00'	23.83'	15.27'
(3)	1°31'26"	177.00'	4.71'	2.35'
(4)	7°05'09"	200.00'	24.73'	12.38'
(5)	1°02'14"	223.00'	4.04'	2.02'
(6)	90°00'00"	15.00'	23.56'	15.00'

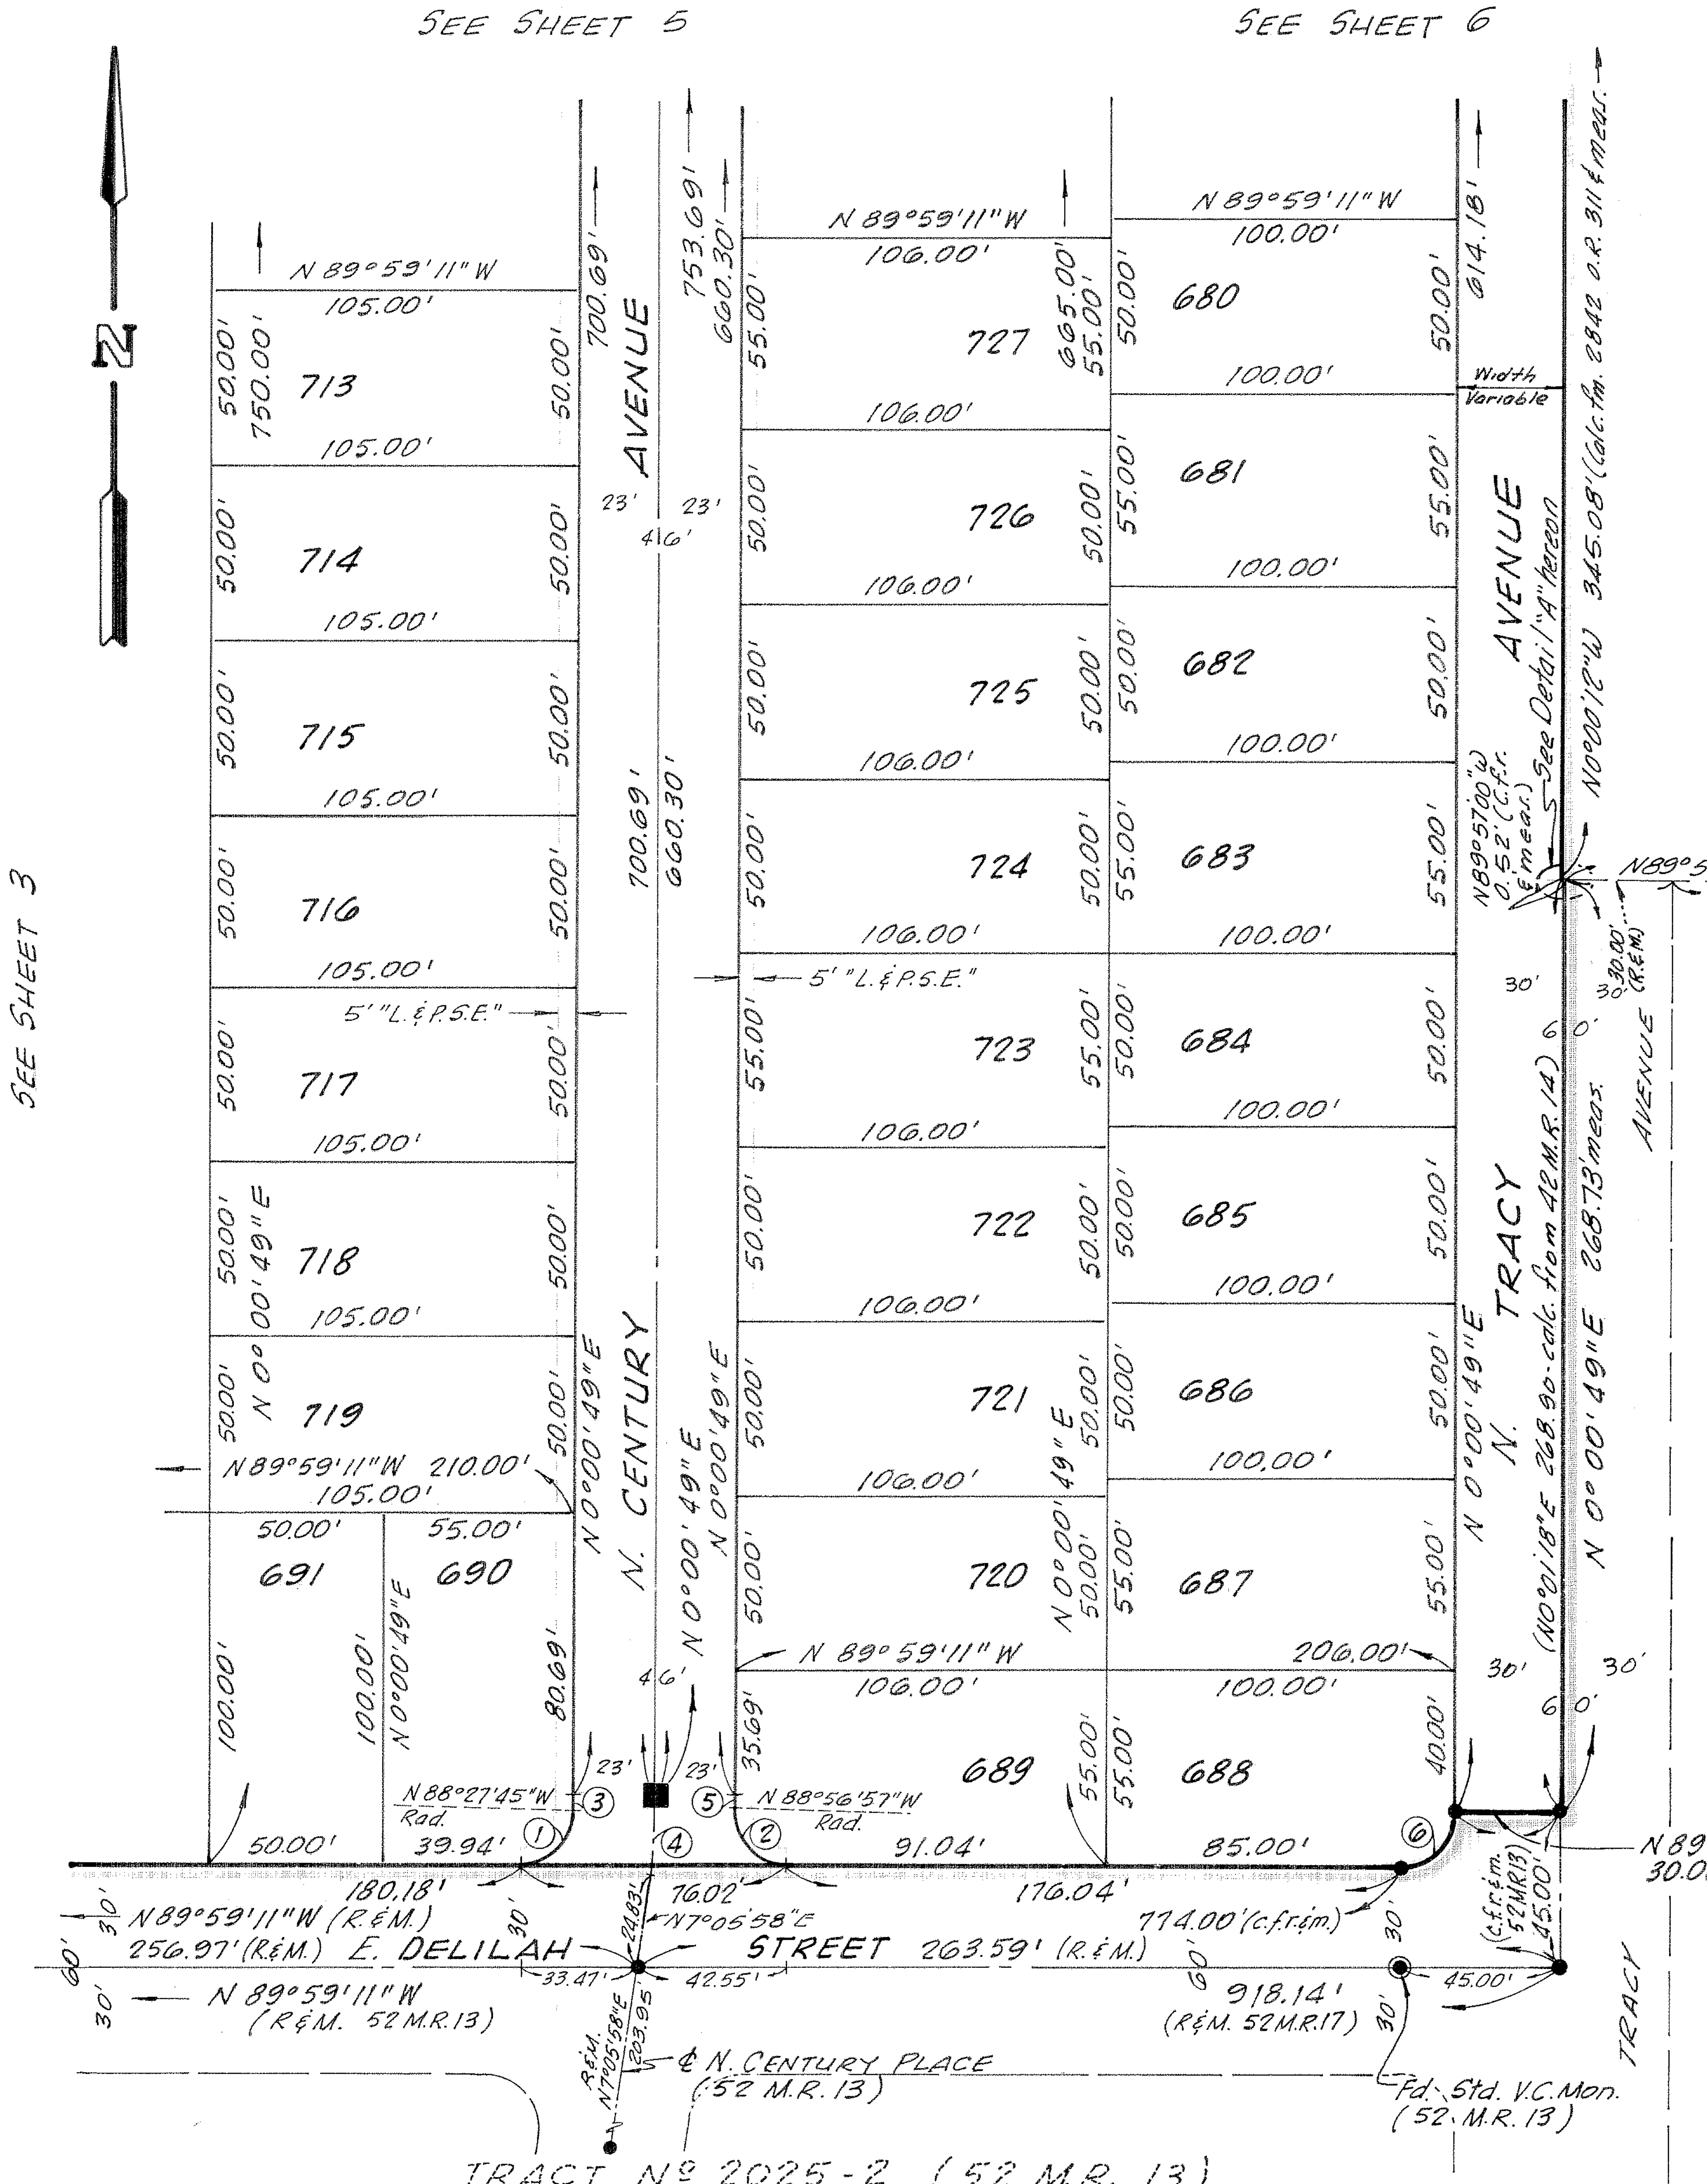

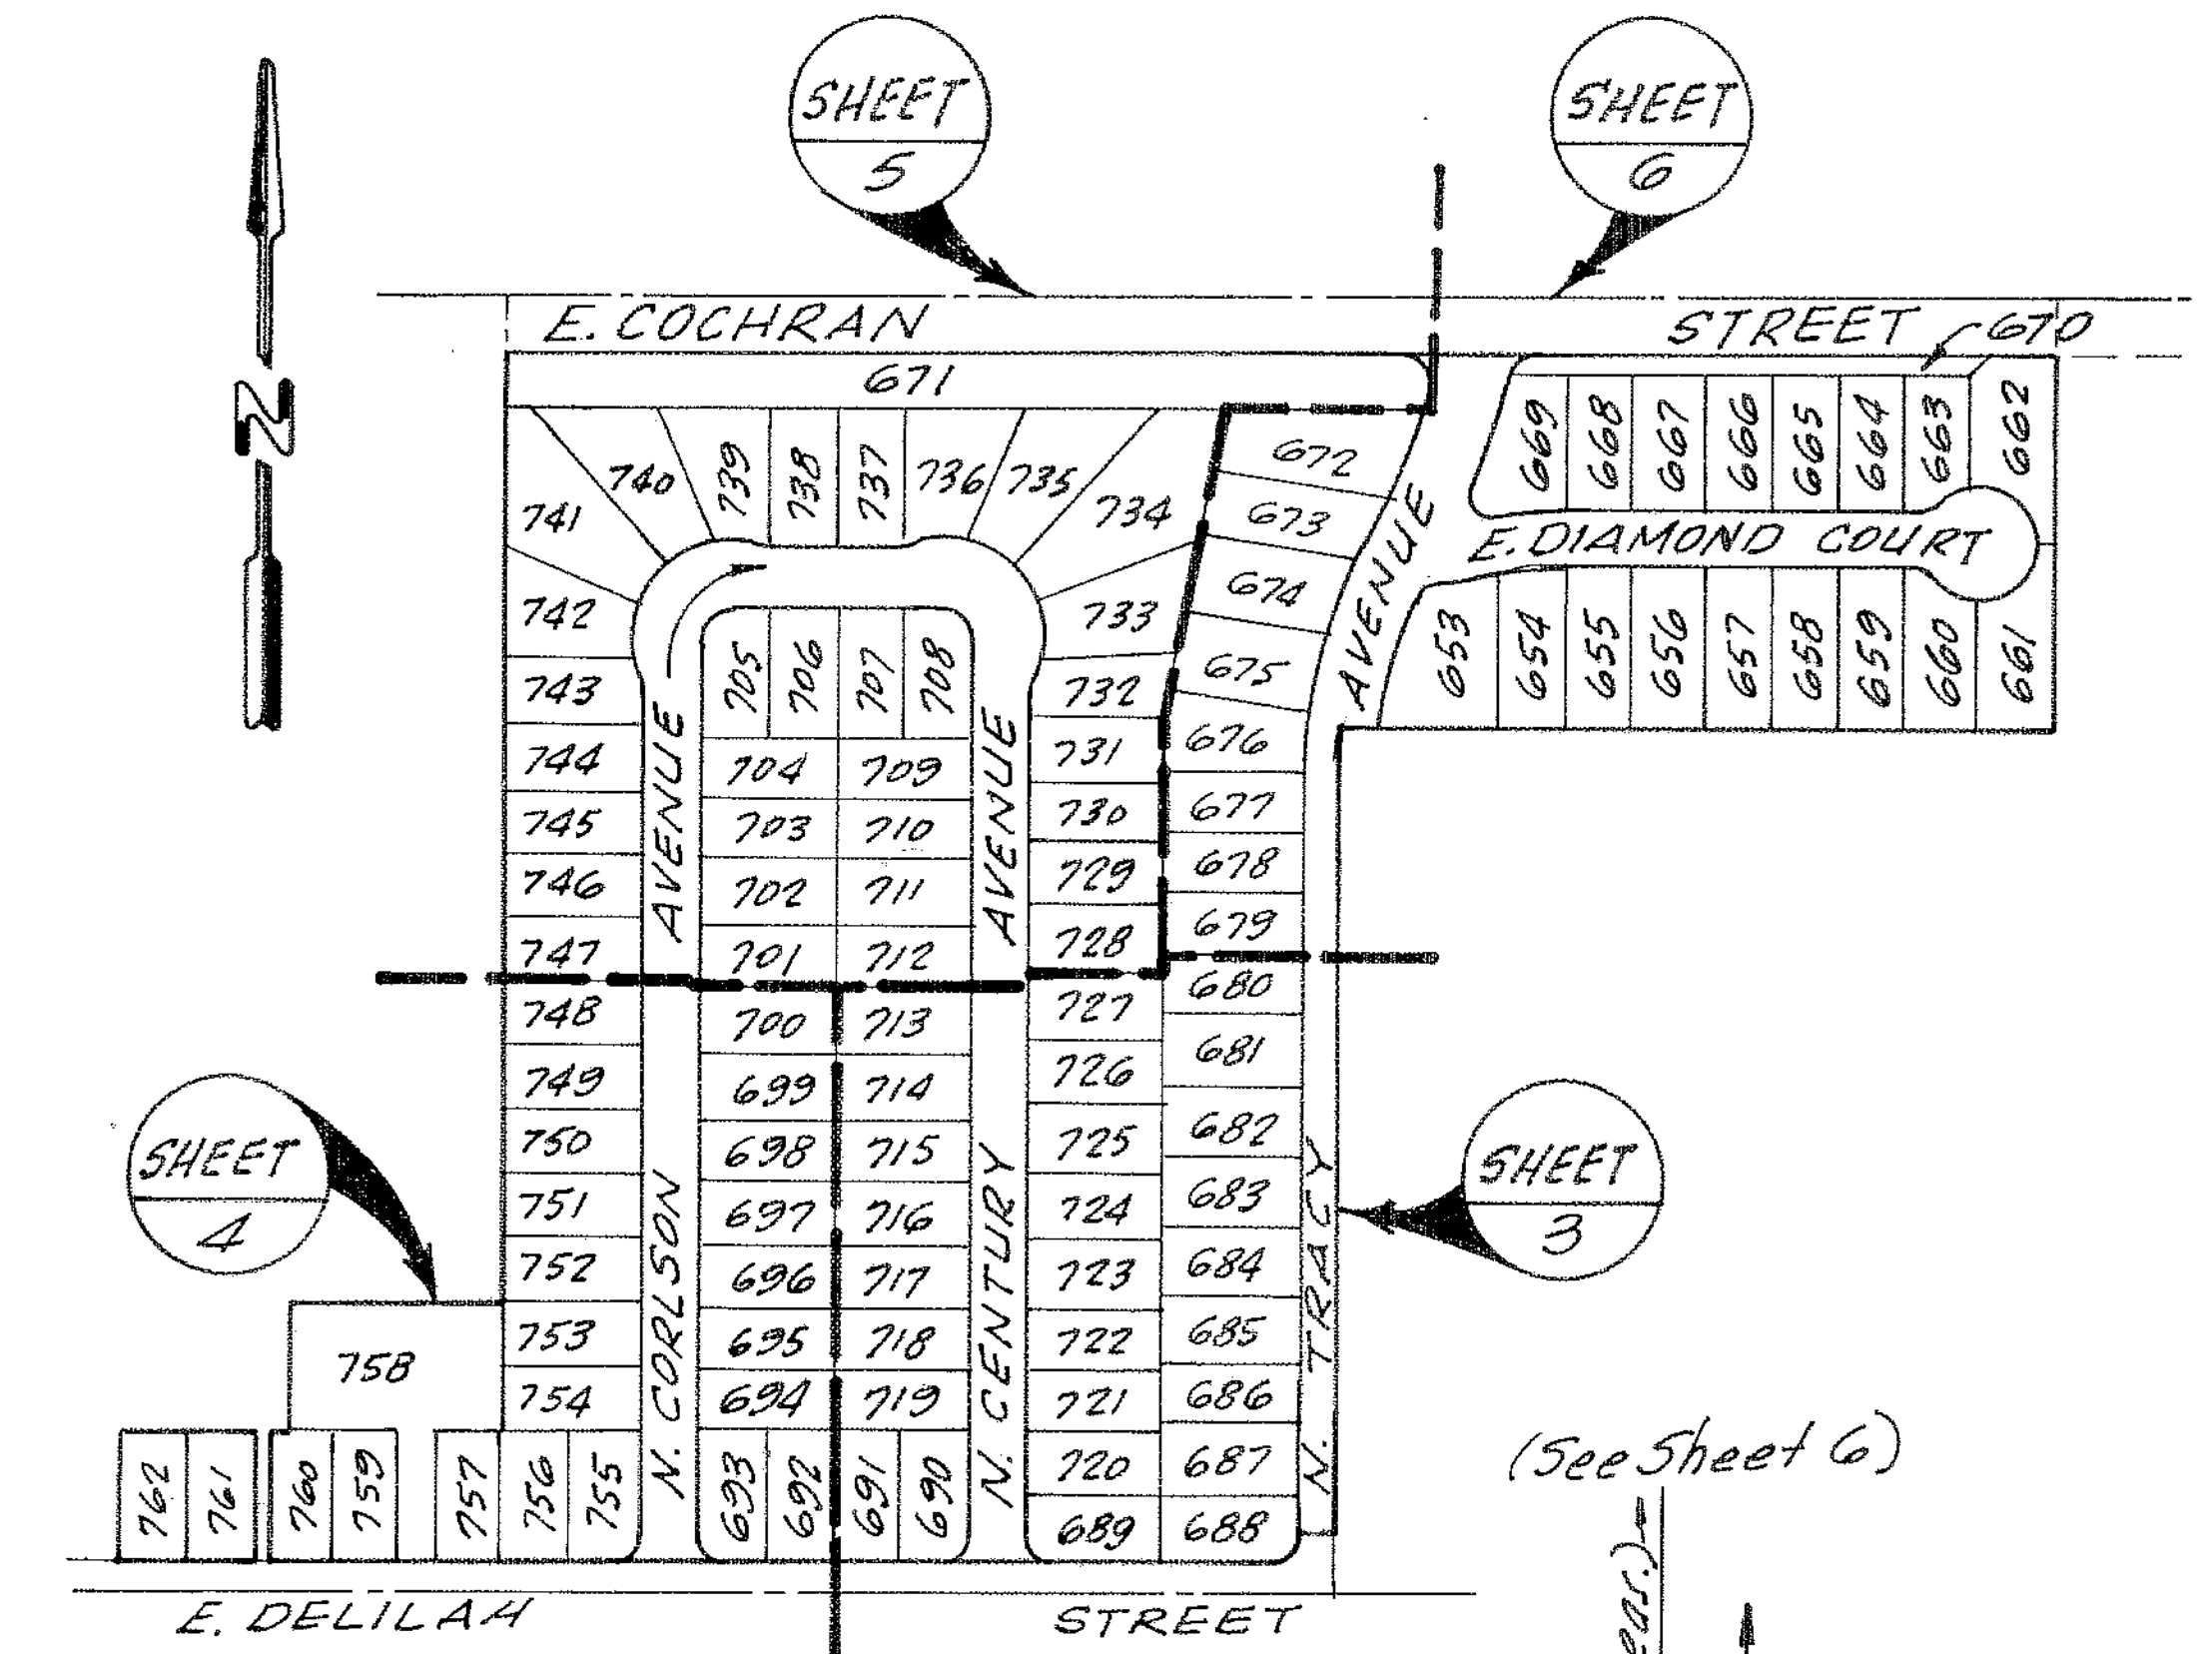


INDEX MAP

SCALE: 1" = 300'

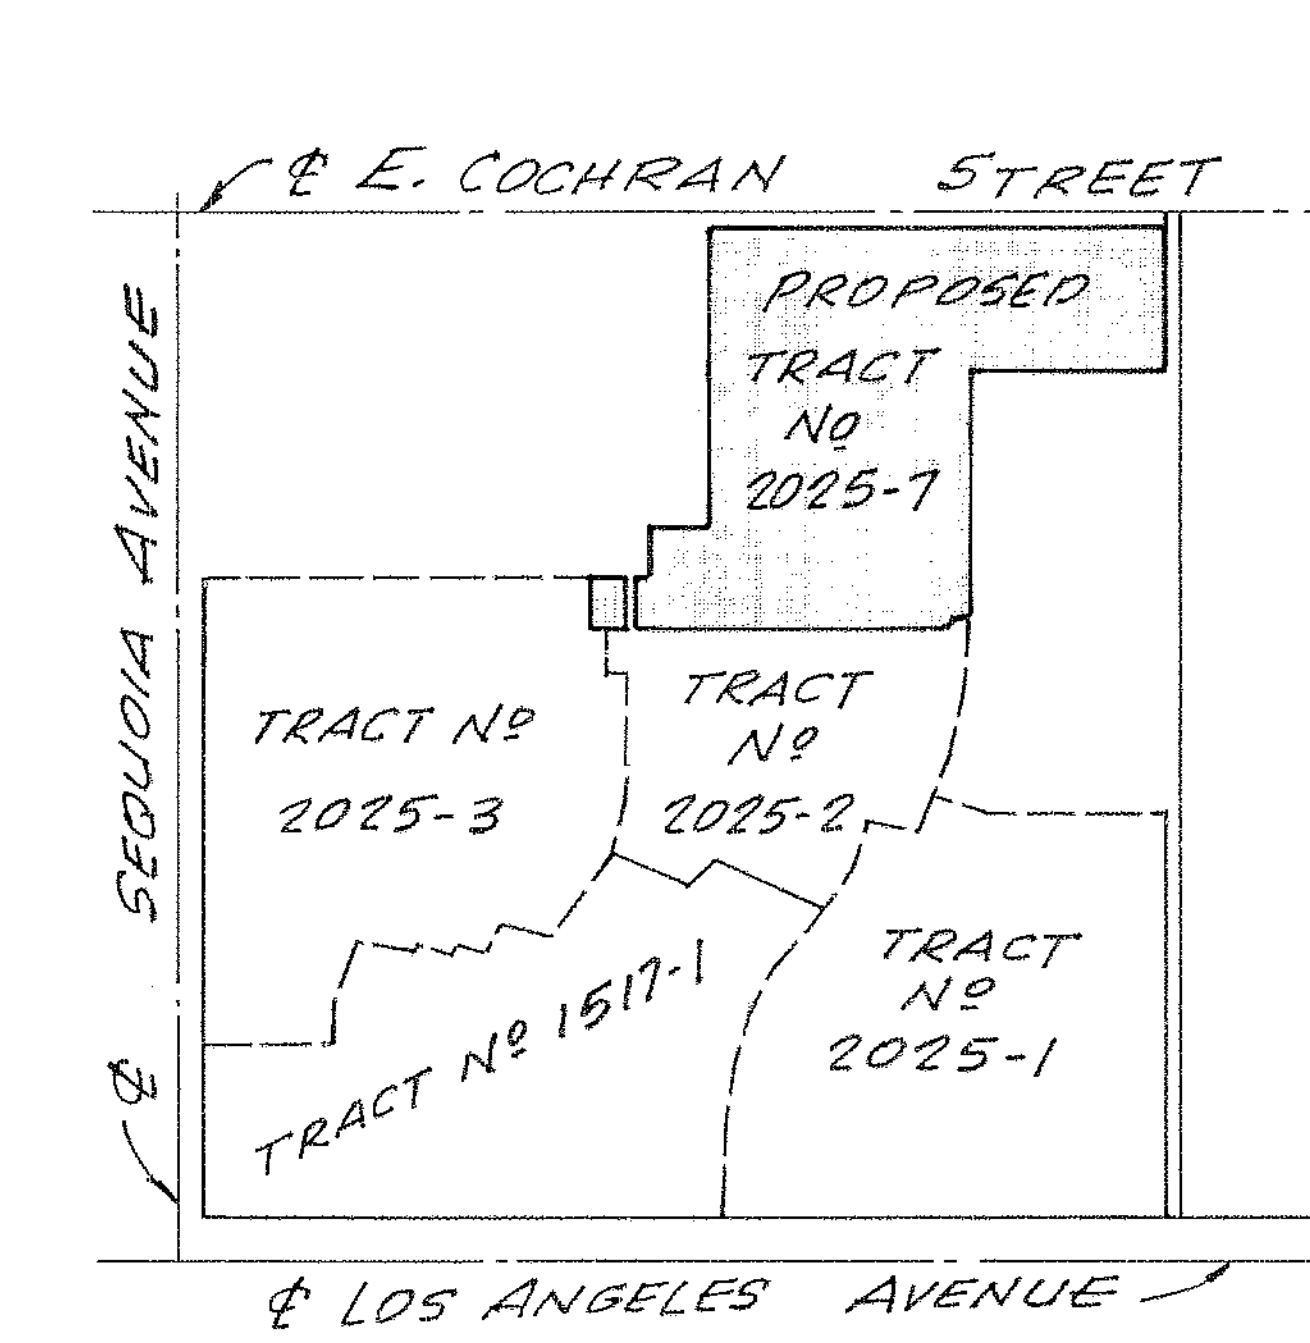

VICINITY MAP

SCALE: 1" = 1000'

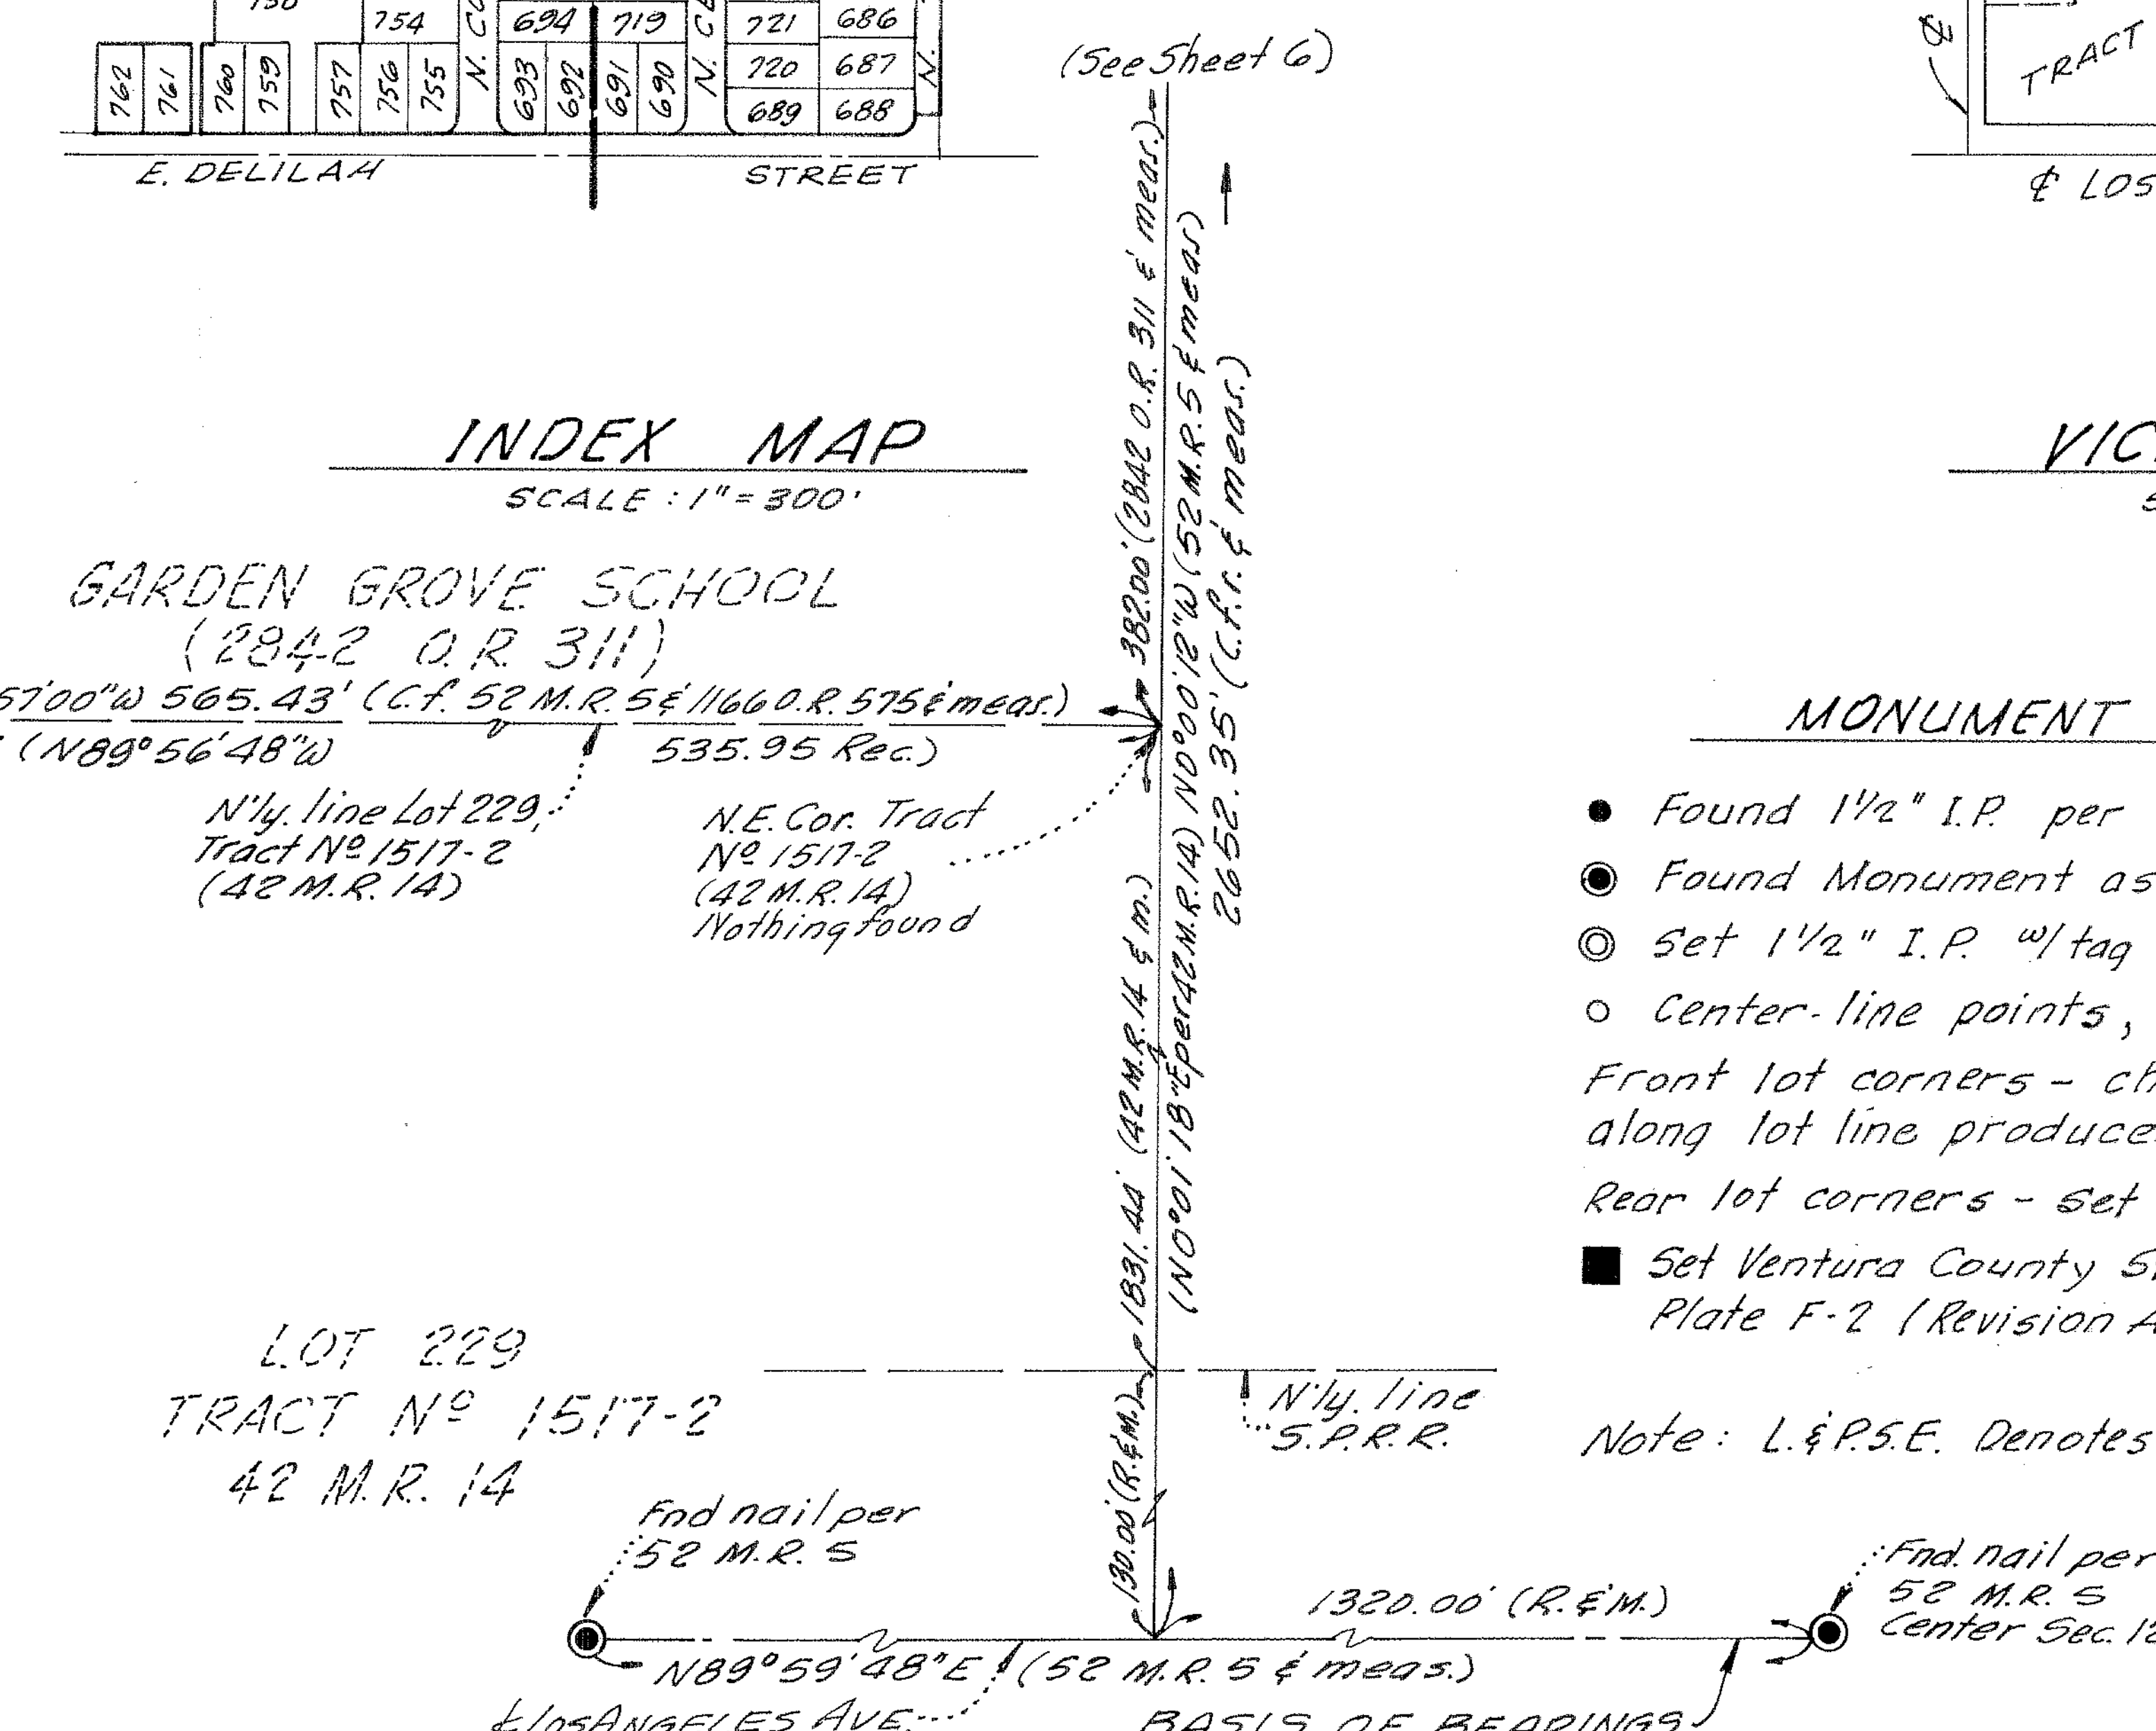

MONUMENT LEGEND


- ● Found 1½" I.P. per 52 M.R. 13.
- ◉ Found Monument as noted.
- ◎ Set 1½" I.P. w/tag L.S. 3317 in concrete.
- ○ Center-line points, set 1½" I.P. w/tag L.S. 3317.

Front lot corners - chisled "+" in concrete walk along lot line produced 6" beyond true corner.

Rear lot corners - set ¾" I.P. w/tag L.S. 3317.


- ■ Set Ventura County Standard Survey Monument per Plate F-2 (Revision A) w/tag L.S. 3317.

Note: L.&P.S.E. Denotes Landscape & Public Service Easement.

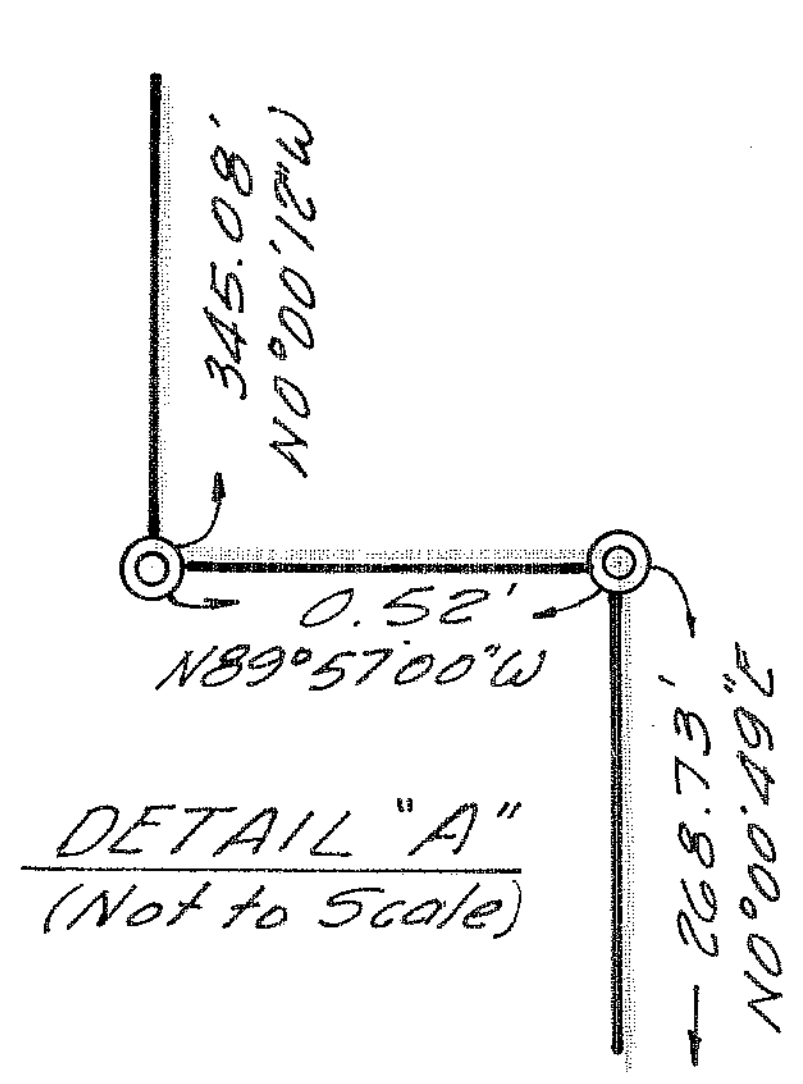

DETAIL "A"
(Not to Scale)

GRAPHIC SCALES

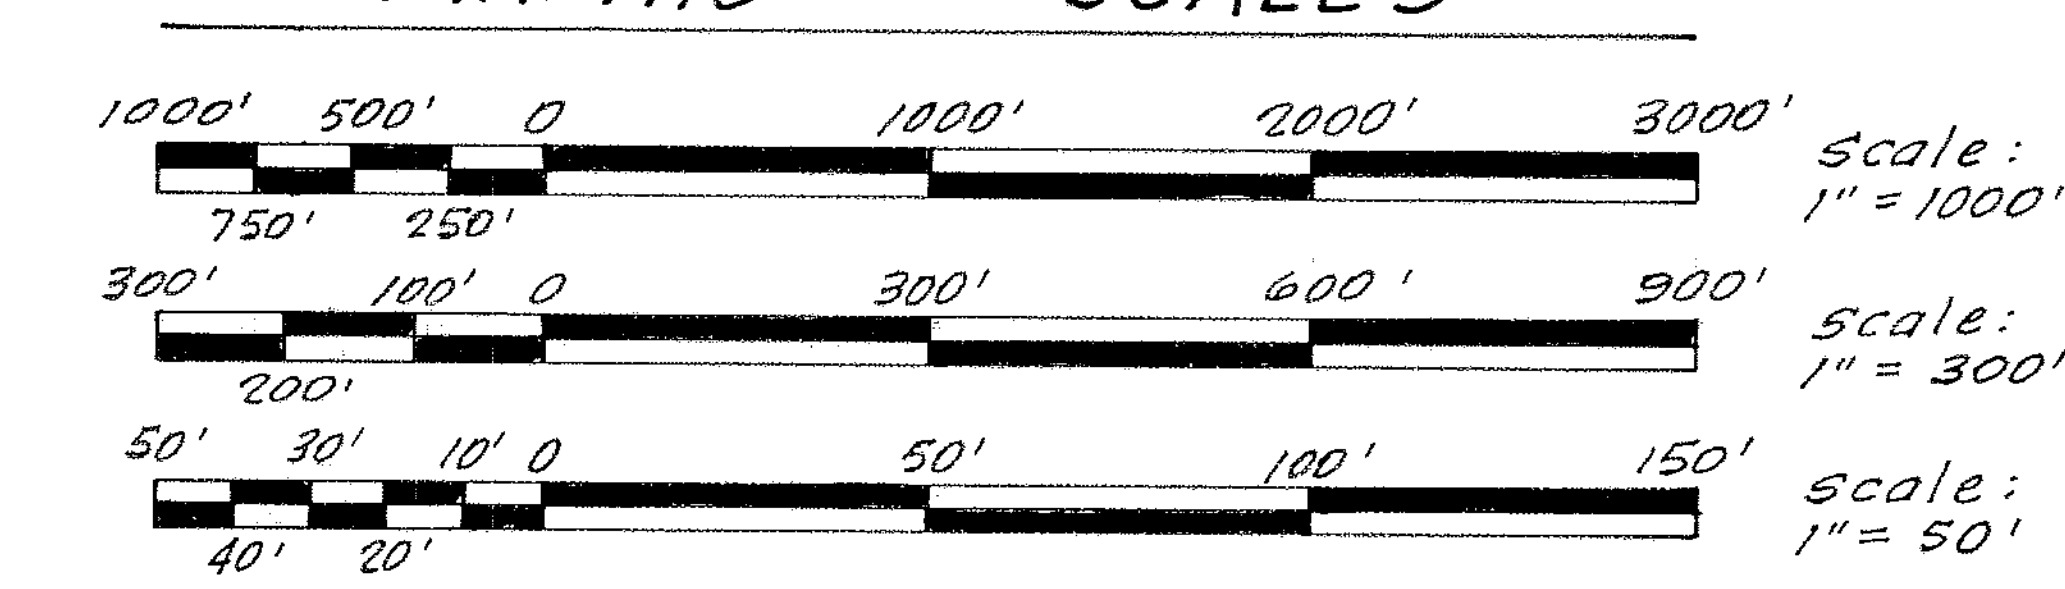

BASIS OF BEARINGS

The bearing N 89°59'48"E of the center-line of LOS ANGELES AVENUE as shown on map of Tract Nº 2025-1, recorded in Book 52 Page 5 of Miscellaneous Records (Maps), Ventura County, California, was used as the Basis of Bearings for this map.

TRACT Nº 2025-7

IN THE CITY OF SIMI VALLEY

BEING A PORTION OF LOT 1 OF TRACT No. 2024 (52 M.R. 3),
A PORTION OF TRACY AVENUE,
ALL OF PARCEL "A" PER TRACT NO. 1517-2 (42 M.R. 14)
& A PORTION OF NW 1/4 OF SECTION 12
T. 2 N., R. 18 W., RANCHO SIMI
AS SHOWN ON THE MAP OF VALLEY OF SIMI
(3 M.R. 2)

VENTURA COUNTY, CALIFORNIA

JENNINGS BARTLETT & ASSOCIATES
374 POLI STREET, VENTURA, CALIF.

SCALE: 1" = 50'   APRIL, 1971

CURVE DATA


(1) Δ = 86°12'45"
R = 15.00'
L = 22.57'
T = 14.04'

(2) Δ = 92°34'37"
R = 15.00'
L = 24.24'
T = 15.69'

(3) Δ = 3°47'15"
R = 177.00'
L = 11.70'
T = 5.85'

(4) Δ = 7°24'37"
R = 200.00'
L = 25.87'
T = 12.95'

(5) Δ = 2°34'37"
R = 223.00'
L = 10.03'
T = 5.02'

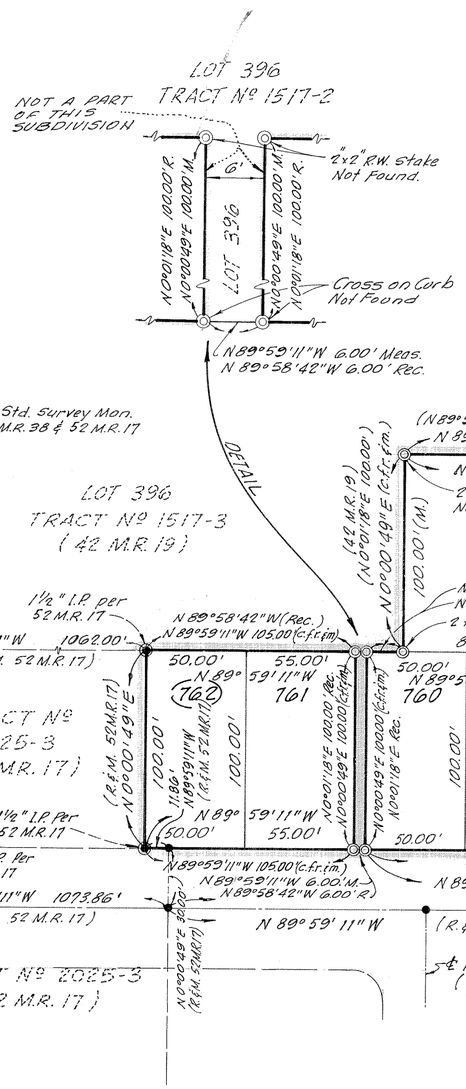

MONUMENT LEGEND

- ● Found 1½" I.P. per 52 M.R. 13.
- ◉ Found Monument as noted.
- ◎ Set 1½" I.P. w/tag L.S. 3317 in concrete.
- ○ Center-line points, set 1½" I.P. w/tag L.S. 3317.

Front lot corners - chisled "t" in concrete walk along lot line produced 6" beyond true corner.

Rear lot corners - set ¾" I.P. w/tag L.S. 3317.

■ Set Ventura County Standard Survey Monument Per Plate F-2 (Revision A) w/tag L.S. 3317.

Note: L.&P.S.E. Denotes Landscape & Public Service Easement.

BASIS OF BEARINGS

The bearing N 89°59'48"E of the center line of Los Angeles Avenue, as shown on map of Tract Nº 2025-1, recorded in Book 52 Page 5 of Miscellaneous Records (Maps) Ventura County, California was used as the Basis of Bearings for this map.

GRAPHIC SCALE

50' 30' 10' 0 50' 100' 150' Scale: 1" = 50'
40' 20'

TRACT Nº 2025-7

IN THE CITY OF SIMI VALLEY

BEING A PORTION OF LOT 1 OF TRACT NO. 2024 (52 M.R. 3), A PORTION OF TRACY AVENUE, ALL OF PARCEL "A" PER TRACT NO. 1517-2 (42 M.R. 14) & A PORTION OF NW 1/4 OF SECTION 12 T 2 N., R. 18 W., RANCHO SIMI AS SHOWN ON THE MAP OF VALLEY OF SIMI (3 M. R. 2)

VENTURA COUNTY, CALIFORNIA

JENNINGS, BARTLETT & ASSOCIATES
374 POLI STREET, VENTURA, CALIF.

SCALE: 1" = 50' APRIL, 1971

SHEET 4 OF 6 SHEETS

TRACT Nº 1939
(50 M.R. 16)

TRACT Nº 1940
(50 M.R. 64)

N89°30'57"E (50 M.R.16 & m.eas.)

N 89°30'57"E

N 89°30'57"E

1206.05' (c.f.r.& m.)

736.73' (m.)

56.47'

680.26'

E. COCHRAN STREET

3081 O.R. 96

1206.06'

680.61'

Ven. Co. Std. survey Mon. Per V.C.F.B 1421-M Pg. 10 (Sta. 158+42.69) (50 M.R. 16)

45.53'

113.72' (c.f.r.& m.)

763.80' (c.f.r.& m.)

671

705.47'

150.23'

54.11'

109.68'

85.68'

50.50'

55.00'

76.62'

99.87'

23.78'

740

739

738

737

736

735

734

733

732

731

730

729

728

741

742

743

744

745

746

747

CURVE DATA

① Δ = 19°40'01" R = 37.00' L = 12.70' T = 6.41'

② Δ = 12°44'50" R = 83.00' L = 18.47' T = 9.27'

③ Δ = 4°39'56" R = 83.00' L = 6.76' T = 3.38'

④ Δ = 3°33'58" R = 83.00' L = 5.17' T = 2.58'

⑤ Δ = 15°19'04" R = 83.00' L = 22.19' T = 11.16'

⑥ Δ = 96°05'05" R = 25.00' L = 41.92' T = 27.81'

⑦ Δ = 0°36'57" R = 220.00' L = 2.36' T = 1.18'

MONUMENT LEGEND

- ● Found 1½" I.P. per 52 M.R. 13.
- ◉ Found Monument as noted.
- ◎ Set 1½" I.P. w/tag L.S. 3317 in concrete.
- ○ Center-line points, set 1½" I.P. w/tag L.S. 3317.

Front lot corners - chisled "+" in concrete walk along lot line produced 6" beyond true corner.

Rear lot corners - set ¾" I.P. w/tag L.S. 3317.

■ Set Ventura County Standard Survey Monument Per Plate F-2 (Revision A) w/tag L.S. 3317.

Note: L. & P.S.E. Denotes Landscape & Public Service Easement.

BASIS OF BEARINGS

The bearing N 89°59'48"E of the center line of Los ANGELES AVENUE, as shown on map of Tract Nº 2025-1, recorded in Book 52 Page 5 of Miscellaneous Records (Maps), Ventura, County, Calif. was used as the Basis of Bearings for this map.

GRAPHIC SCALE

50' 30' 10' 0 50' 100' 150' Scale: 1" = 50'
40' 20'

TRACT Nº 2025-7

IN THE CITY OF SIMI VALLEY

BEING A PORTION OF LOT 1 OF TRACT NO. 2024 (52 M.R. 3), A PORTION OF TRACY AVENUE, ALL OF PARCEL "A" PER TRACT NO. 1517-2 (42 M.R. 14) & A PORTION OF N.W. 1/4 OF SECTION 12 T 2 N. R 18 W, RANCHO SIMI AS SHOWN ON THE MAP OF VALLEY OF SIMI (3 M.R. 2)

VENTURA COUNTY, CALIFORNIA

JENNINGS BARTLETT & ASSOCIATES
374 POLI STREET, VENTURA CALIF.

SCALE: 1"=50' APRIL, 1971

SHEET 5 OF 6 SHEETS

SEQUOIA JUNIOR HIGH SCHOOL 2842 O.R. 318

N 0°00'49"E (c.f.r.& m.) — 729.80'

N. CORLSON AVENUE 694.30'

CORLSON AVENUE

N. CENTURY AVENUE 694.30'

CENTURY AVENUE

705 706 707 708 704 709 703 710 702 711 701 712


SEE SHEET 4

SEE SHEET 3

SEE SHEET 6

CURVE DATA (C.f.r. & meas.)

(1) Δ = 8°17'11" R = 250.00' L = 36.16' T = 18.11' — Δ=8°17'25" R=250.00' L=36.17' (Per 2842 O.R. 311)
(2) Δ = 53°54'28" R = 15.00' L = 14.11' T = 7.63'
(3) Δ = 110°10'59" R = 15.00' L = 28.85' T = 21.50'
(4) Δ = 86°06'51" R = 25.00' L = 37.57' T = 23.36'
(5) Δ = 58°39'51" R = 25.00' L = 25.59' T = 14.05'
(6) Δ = 27°27'00" R = 25.00' L = 11.98' T = 6.11'
(7) Δ = 96°05'05" R = 25.00' L = 41.92' T = 27.81'
(8) Δ = 0°36'57" R = 220.00' L = 2.36' T = 1.18'
(9) Δ = 3°32'34" R = 280.00' L = 17.31' T = 8.66'
(10) Δ = 2°41'53" R = 250.00' L = 11.77' T = 5.89'
(11) Δ = 0°03'00" R = 280.00' L = 0.24' T = 0.12'
(12) Δ = 13°05'13" R = 171.00' L = 39.06' T = 19.61'
(13) Δ = 1°54'11" R = 171.00' L = 5.68' T = 2.84'
(14) Δ = 11°11'02" R = 171.00' L = 33.38' T = 16.74'
(15) Δ = 13°05'13" R = 150.00' L = 34.26' T = 17.21'
(16) Δ = 13°05'13" R = 129.00' L = 29.47' T = 14.80'
(17) Δ = 12°38'34" R = 171.00' L = 37.73' T = 18.94'
(18) Δ = 10°16'44" R = 171.00' L = 30.68' T = 15.38'
(19) Δ = 12°38'34" R = 150.00' L = 33.10' T = 16.62'
(20) Δ = 12°38'34" R = 129.00' L = 28.40' T = 14.29'
(21) Δ = 47°09'23" R = 30.00' L = 24.69' T = 13.09'

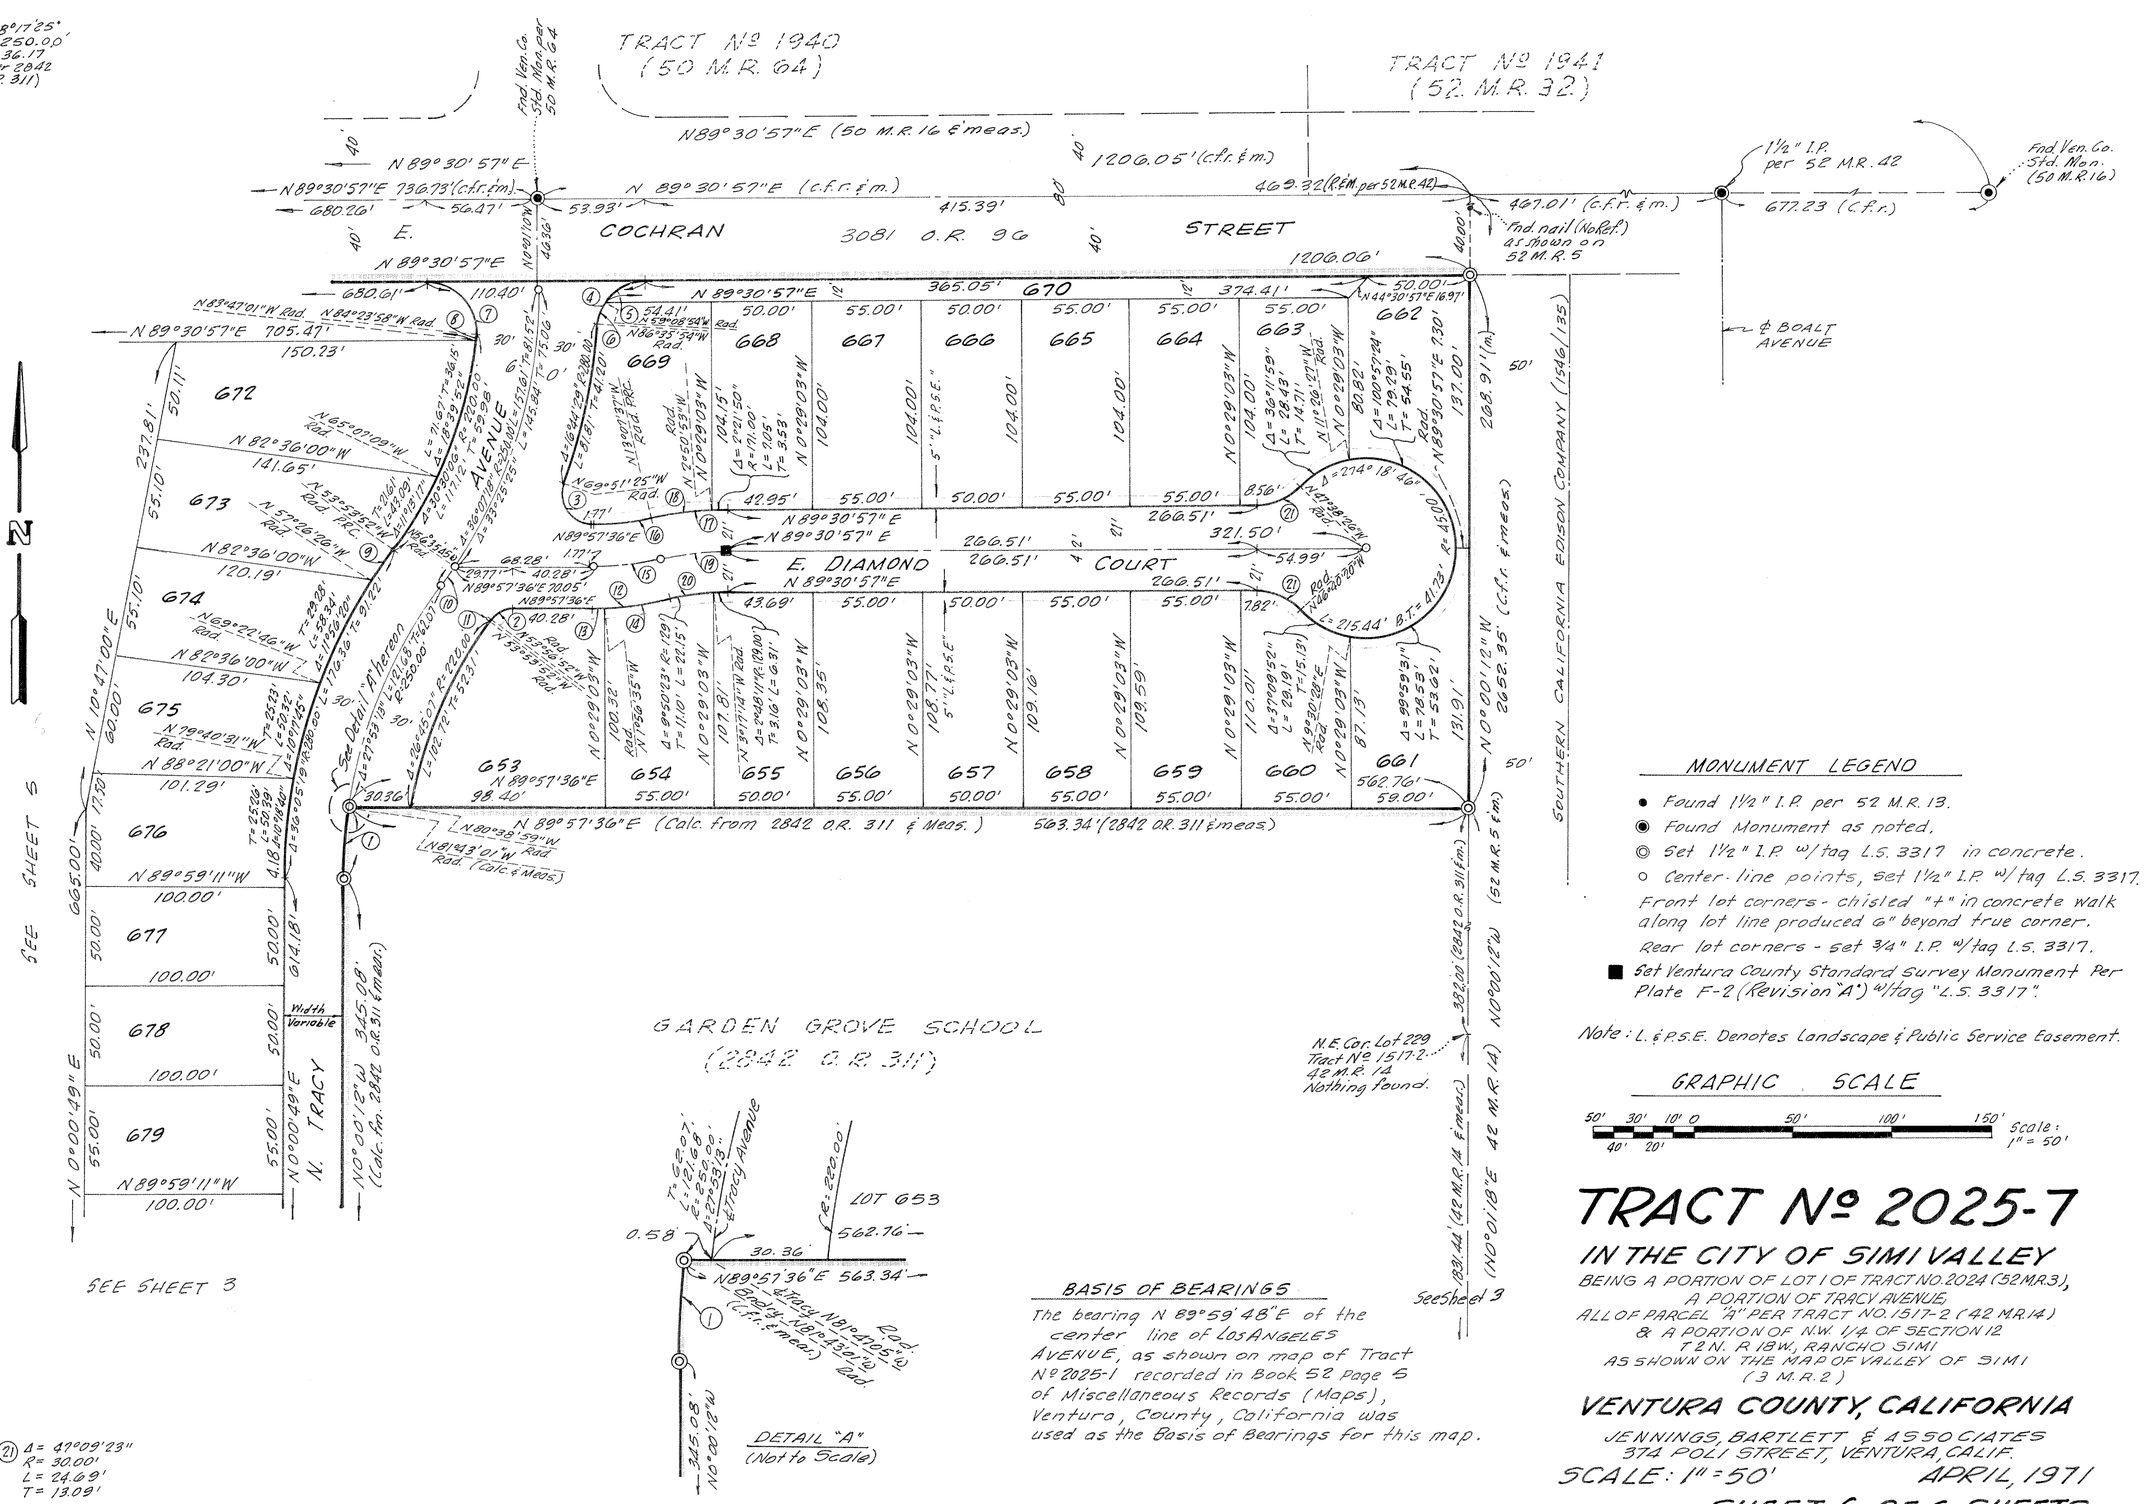

MONUMENT LEGEND

- Found 1½" I.P. per 52 M.R. 13.
- ◉ Found Monument as noted.
- ◎ Set 1½" I.P. w/tag L.S. 3317 in concrete.
- ○ Center-line points, set 1½" I.P. w/tag L.S. 3317. Front lot corners - chisled "t" in concrete walk along lot line produced 6" beyond true corner. Rear lot corners - set ¾" I.P. w/tag L.S. 3317.
- ■ Set Ventura County Standard Survey Monument Per Plate F-2 (Revision "A") w/tag "L.S. 3317".

Note: L. & P.S.E. Denotes Landscape & Public Service Easement.

BASIS OF BEARINGS

The bearing N 89°59'48"E of the center line of Los ANGELES AVENUE, as shown on map of Tract Nº 2025-1 recorded in Book 52 Page 5 of Miscellaneous Records (Maps), Ventura, County, California was used as the Basis of Bearings for this map.

GRAPHIC SCALE

50' 30' 10' 0 50' 100' 150' Scale: 1" = 50'
40' 20'

TRACT Nº 2025-7

IN THE CITY OF SIMI VALLEY

BEING A PORTION OF LOT 1 OF TRACT NO. 2024 (52 M.R. 3), A PORTION OF TRACY AVENUE, ALL OF PARCEL "A" PER TRACT NO. 1517-2 (42 M.R. 14) & A PORTION OF N.W. 1/4 OF SECTION 12 T 2 N. R 18 W., RANCHO SIMI AS SHOWN ON THE MAP OF VALLEY OF SIMI (3 M.R. 2)

VENTURA COUNTY, CALIFORNIA

JENNINGS, BARTLETT & ASSOCIATES
374 POLI STREET, VENTURA, CALIF.

SCALE: 1" = 50' APRIL, 1971

SHEET 6 OF 6 SHEETS