8M.R83

Plompton Tract

BEING A SUBDIVISION OF A PORTION OF SECTIONS 28 AND 33, T.1N. R.19W. S.B.B.AND M. AS

SAID SECTIONS ARE DELINEATED UPON MAP ENTITLED

"MAP OF PARTITION SURVEY OF RANCHO EL CONEJO, VENTURA COUNTY, CALIFORNIA."

AND

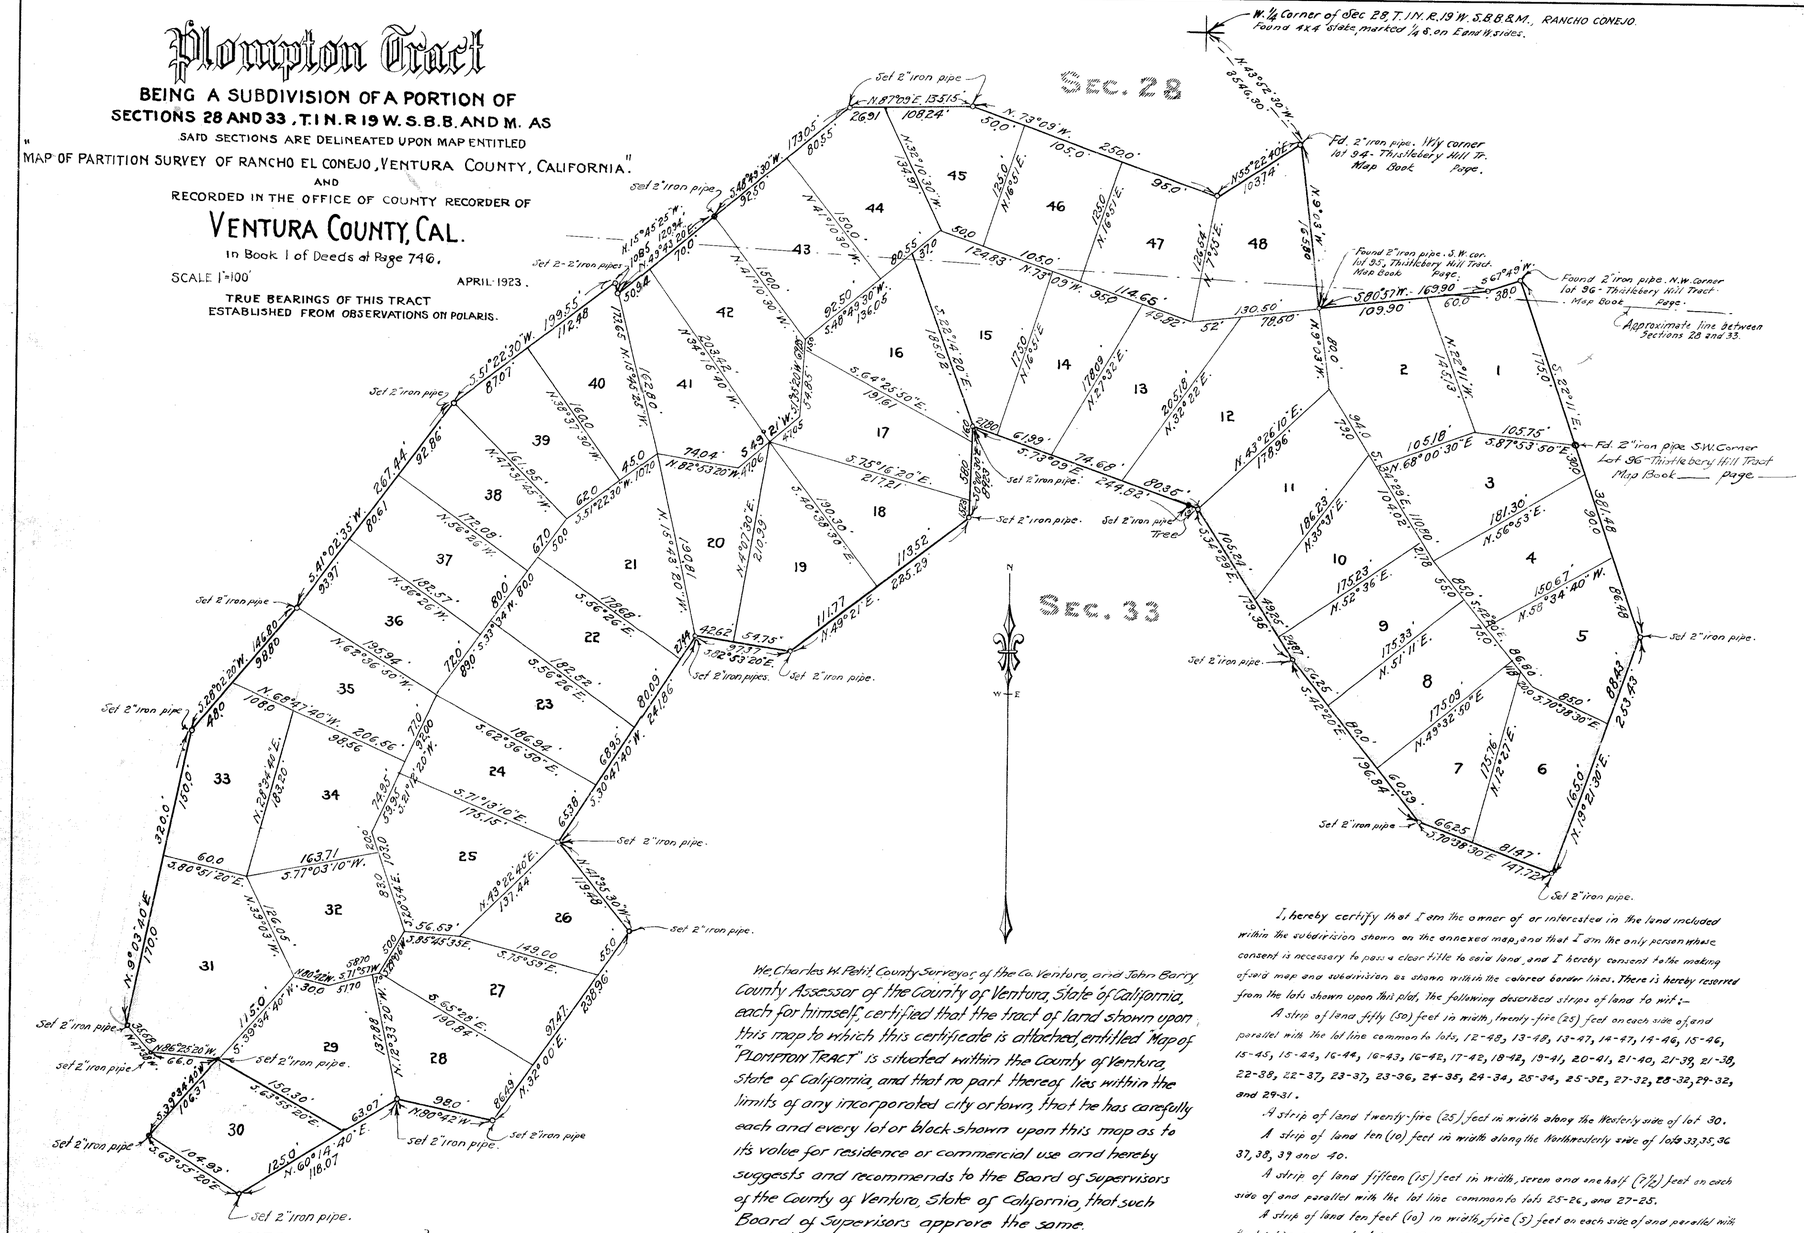
RECORDED IN THE OFFICE OF COUNTY RECORDER OF

VENTURA COUNTY, CAL.

In Book 1 of Deeds at Page 746.

SCALE 1"=100' APRIL 1923.

TRUE BEARINGS OF THIS TRACT ESTABLISHED FROM OBSERVATIONS ON POLARIS.


W. ¼ Corner of Sec 28 T.1N.R.19W. S.B.B.&M., RANCHO CONEJO. Found 4X4" state, marked ¼ S. on Land 11 sides.
N.43°52'30"W. 8546.20'
Sec. 28
Sec. 33
Fd. 2" iron pipe. W¼ corner lot 94 Thistleberry Hill Tr. Map Book Page.
Found 2" iron pipe. S.W. cor. lot 95, Thistleberry Hill Tract. Map Book Page.
Found 2" iron pipe. N.W. Corner lot 96 Thistleberry Hill Tract. Map Book Page.
Approximate line between Sections 28 and 33.
Fd. 2" iron pipe S.W. Corner lot 96 Thistleberry Hill Tract Map Book page.
Set 2" iron pipe.
Set 2" iron pipes.
Set 2" iron pipe.
Tree
Set 2" iron pipe.
Set 2" iron pipe.
Set 2" iron pipe.