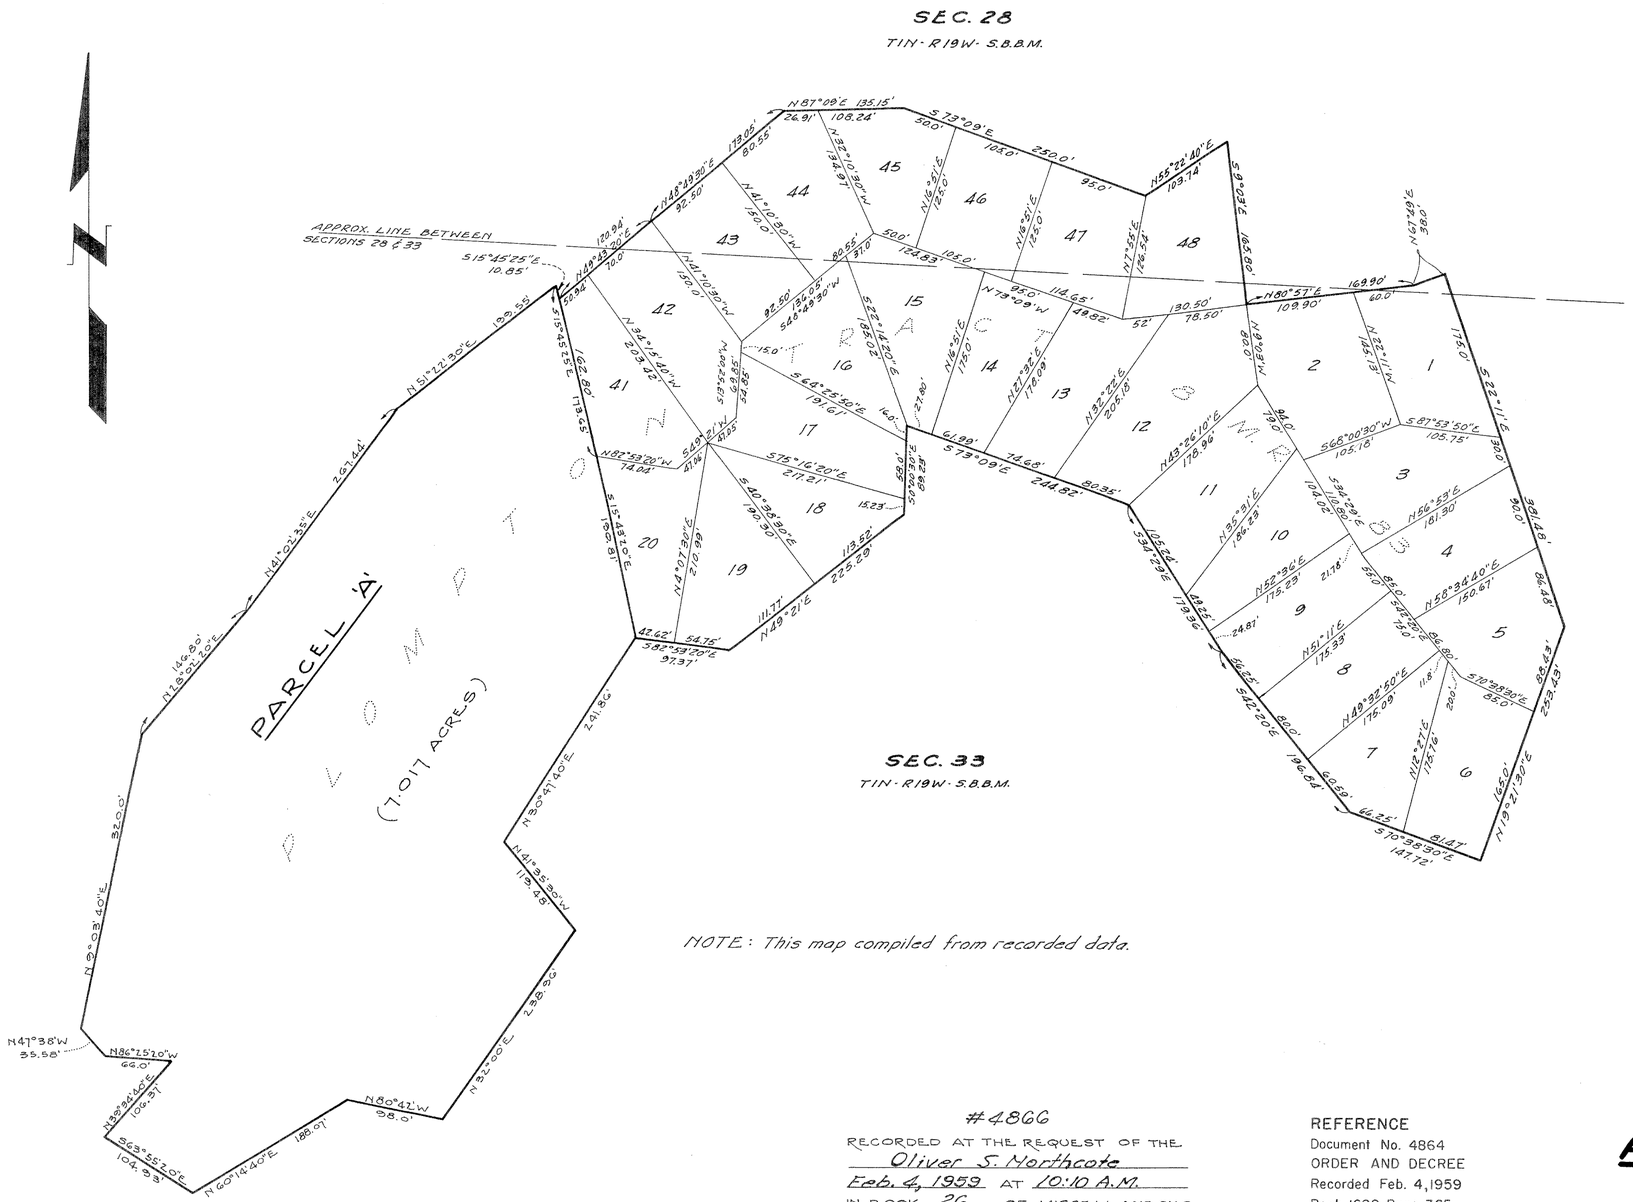


NOTE: This map compiled from recorded data.

This map has been prepared under my direction in conformance with the requirements of Chapter 4 of the Subdivision Land Exclusion Law of the Business and Professions Code.

Jennings-Hansen Engineering

by E. R. Hansen

E. R. Hansen L.S. 2776

#4866

RECORDED AT THE REQUEST OF THE Oliver S. Northcote

Feb. 4, 1959 AT 10:10 A.M.

IN BOOK 26 OF MISCELLANEOUS RECORDS (MAPS), AT PAGE 5 RECORDS OF VENTURA COUNTY.

Robert L. Hamm
COUNTY RECORDER
By: William Dow, Deputy

REFERENCE
Document No. 4864
ORDER AND DECREE
Recorded Feb. 4, 1959
Book 1699 Page 365
Official Records

MAP SHOWING

PARCEL 'A'

CONSISTING OF

LOTS 21 TO 40 INCLUSIVE

TO BE EXCLUDED FROM THE

PLOMPTON TRACT

8 M.R. 83

VENTURA COUNTY, CALIFORNIA

SCALE: 1"=100' DECEMBER, 1958