NOTE: For Affidavit of Correction showing change in type of Monuments set for Tract No. 2453-2, see Book 4992 Page 928 of Official Records.

69 MR 62

The undersigned hereby certifies that they are the owner(s) of, or are interested in, the land included within this subdivision entitled TRACT NO. 2453-2, shown on this map, that they are the only person(s) whose consent is necessary to pass title to said land, that they consent(s) to the making and recordation of said map and subdivision as shown within the exterior boundary line, and that they do hereby offer to dedicate, for public use the right of way for all streets and highways shown on the map also hereby offer to dedicate to the County of Ventura all rights of ingress and egress over and across the easterly line of lots 58,59 & 60 abutting Fenmore Avenue in order that the owners of said lots shall have no access whatsoever to said Fenmore Avenue, except the general right-of-travel which belongs to the whole public and that they also hereby grant Parcel "X" in fee simple to the Ventura County Flood Control District for Flood Control purposes.

METROPOLITAN DEVELOPMENT CORPORATION
a Delaware Corporation, OWNERS

George G. Dawley
Vice-President

Sheldon LaZar
Assistant Secretary

COAST LINE MORTGAGE CORPORATION
a California Corporation, OWNER

Sheldon Lazar
Vice-President

Herbert F. Lintz
~~Assistant Vice-President~~
Assistant Secretary

FIRST CALIFORNIA TITLE COMPANY
a California Corporation as trustee Under deed of trust recorded in Book 4580 page 252 of official records.

Frank R Bowe
Vice-President

Linda L. McLain
Assistant Secretary

State of California)
County of Ventura) ss

On this the 15TH day of September of 1976 before me Carolyn Thompson, a Notary Public in and for said State, personally appeared George G. Dawley known to me to be the Vice President and Sheldon Lazar known to me to be the Assistant Secretary of Metropolitan Development Corporation, the corporation that executed the within instrument and known to me to be the persons who executed the within instrument on behalf of the corporation herein named and acknowledged to me that such corporation executed the same.

Carolyn Thompson (Signature)

OFFICIAL SEAL
CAROLYN THOMPSON
NOTARY PUBLIC - CALIFORNIA
LOS ANGELES COUNTY
My Commission Expires June 22, 1980

I, G.S. Sikand, do hereby certify that I am a Registered Civil Engineer, that this map correctly represents a survey made under my direction in August 1976, that the survey is true and complete as shown, that the monuments are of the character and occupy the positions indicated, (or will be set in such positions within one year after approval of this tract map by the Board of Supervisors), and that they are (or will be) sufficient to enable the survey to be retraced. Tie sheets to all centerline monuments shown hereon as set by me will be on file in the office of the County Surveyor prior to acceptance of the improvements into the county road system.

Date: 15TH SEPTEMBER 1976

G.S. Sikand
R.C.E. 9553

I certify that according to my office there are no liens against the subdivision TRACT NO. 2453-2, or any part thereof for unpaid state, county, municipal, or local taxes or special assessments collected as taxes, except taxes or special assessments not yet due or payable

Date: October 12 1976

ROBERT G. BRANCH
Treasurer - Tax Collector
County of Ventura
By Shirley Ruegelman
Deputy Tax Collector

I certify that I have examined the final map entitled TRACT NO. 2453-2, that the subdivision is substantially the same as it appeared on the tentative map and any approved alterations thereof, that all provisions of the Subdivision Map Act of the State of California and of any local ordinance applicable at the time of approval of the tentative map have been complied with and that I am satisfied that the map is technically correct.

Date: 10th of November 1976

A.P. Stokes
A.P. STOKES
County Surveyor
County of Ventura

I certify that all provisions of the Subdivision Map Act of the State of California and of any local ordinance pertaining to deposits, required at the time of the approval by the Board of Supervisors of the map entitled TRACT NO. 2453-2, have been complied with.

Date: November 16 1976

Robert L. Hamm
ROBERT L. HAMM
County Clerk
County of Ventura

By _____
Deputy County Clerk

The following soil reports have been prepared on TRACT NO. 2453-2:

Date of Report	Title of Report	Firm Name	Engineer	Reg. No.
March 1976	Preliminary Soils Investigation for Tract No. 2453	Buena Engineers Inc.,	Norman Hallin, R.C.E.	No. 7370

This map entitled TRACT NO. 2453-2, is presented to the Board of Supervisors of Ventura County, California, at the meeting of said Board held on the 16th day of November, 1976 for approval; said Board hereby approves said map and does hereby accept on behalf of the County of Ventura all rights of ingress and egress as offered hereon and also accepts for public use the right of way for all Streets and Highways shown on the map.

In witness whereof said board has caused this certificate to be signed by its chairman and attested to by its clerk and the official seal of said Board to be affixed hereto this 16th day of November 1976

ATTESTED

Robert L. Hamm
Clerk of said Board

BOARD OF SUPERVISORS
COUNTY OF VENTURA
STATE OF CALIFORNIA

Chairman of said Board

The Ventura County Flood Control District hereby accepts in fee simple Parcel "X" as shown on the map.

ATTESTED
Robert L. Hamm

Chairman of the Board of Supervisors
Ventura County Flood Control District

#108112

Recorded at the request of the owner, November 17, 1976, at 4:30 P.M. in Book 69 of Miscellaneous Records (Maps) at Pages 62 THRU 66, records of Ventura County.

ROBERT L. HAMM
County Recorder
County of Ventura
By Myrtle C. Wyborny
Deputy County Recorder

TRACT NO. 2453-2

IN UNINCORPORATED TERRITORY

BEING A SUBDIVISION OF A PORTION OF TRACT "J" OF THE RANCHO SIMI, AS PER MAP RECORDED IN BOOK 3, PAGE 7 OF MISCELLANEOUS RECORDS.

VENTURA COUNTY, CALIFORNIA

SIKAND ENGINEERING ASSOCIATES

TRACT NO. 2453-2

IN UNINCORPORATED TERRITORY
BEING A SUBDIVISION OF A PORTION OF TRACT "J"
OF THE RANCHO SIMI, AS PER MAP RECORDED IN
BOOK 3, PAGE 7 OF MISCELLANEOUS RECORDS
VENTURA COUNTY, CALIFORNIA.

SIKAND ENGINEERING ASSOCIATES.
AUGUST 1976

The signature of Union Oil Company, a corporation present owner of an easement for pipeline, public utilities or incidental purposes, as disclosed by deed recorded in Book 3038, Page 282 and in Book 4699 Page 578, of Official Records of Ventura County, has been omitted under the provisions of Section 66436, Subsection (b) of the Subdivision Map Act. their interest is such that it cannot ripen into a fee title and said signature is not required by the governing body.

State of California) S.S
County of ~~Ventura~~ Orange)
On this 11th day of October 1976
before me Shirley J. Davis, a Notary Public in
and for said State, personally appeared Philip J. Cullen
known to me to be the
(Vice) President and Herbert F. Smith
known to me to be the
(Assistant) Secretary of COAST LINE MORTGAGE
COMPANY, the corporation that executed the within instrument
and known to me to be the persons who executed the within instrument
on behalf of the corporation herein named and acknowledged to me
that such corporation executed the same.

Shirley J. Davis (Signature)

OFFICIAL SEAL
SHIRLEY J. DAVIS
NOTARY PUBLIC CALIFORNIA
PRINCIPAL OFFICE IN
ORANGE COUNTY
My Commission Expires July 1, 1979

State of California) S.S.
County of Ventura)
On this the 11th day of October of 1976
before me the undersigned, a Notary Public in
and for said State, personally appeared Frank R. Bores
known to me to be the
Vice President and Linda L. McLain
known to me to be the
Assistant Secretary of FIRST CALIFORNIA
TITLE COMPANY, the corporation that executed the within instrument and known to me to be the persons who executed the within instrument on behalf of the corporation herein named and acknowledged to me that such corporation executed the same.

Pat Stiles (Signature)

OFFICIAL SEAL
PAT STILES
NOTARY PUBLIC CALIFORNIA
PRINCIPAL OFFICE IN
VENTURA COUNTY
My Commission Expires Aug. 26, 1980

The signature of Union Oil Company, a Corporation present owner of all coal lignite, coal oil, petroleum, naptha, asphalt, maltha, brea, natural gas, all Kindred or similar minerals or mineral substances, water, and other rights as reserved by Simi Land and Water Company in deed recorded in Book 29 page 314 of Deeds and granted to Union Oil Company of California per book 102 page 231 of Deeds and as modified per instrument recorded in book 2902 page 450 and 3038 page 282 of Official Records, without however, the right to enter upon and use said land above a depth of 500 feet has been omitted under the provisions of Section 66436, Subsection (b3i) of the Subdivision Map Act, inasmuch as such ownership does not include a right of entry on the surface of the land.

UNION OIL COMPANY OF CALIFORNIA, a corporation, subject to all rights held by it as described in deed recorded in Book 102 at Page 231 of Deeds, as modified in Limited Quitclaim of Rights of Entry recorded in Book 2902 at Page 450 of Official Records, as amended by Amendment of Limited Quitclaim of Rights of Entry recorded in Book 3038 at Page 282 of Official Records, and further amended by Second Amendment of Limited Quitclaim of Rights of Entry recorded in Book 4699 at Page 578 of Official Records, all in the office of the County Recorder, Ventura County, California, hereby consents to the making and recording of the annexed map and subdivision and also consents to the dedication to the public use of the streets shown within the colored border lines on the map. Notwithstanding the foregoing, said Union Oil Company of California does hereby subordinate its interest and estate in the above referenced rights to the interest and estate of the County of Ventura as said interest and estate of Union Oil Company of California affects the public streets and highways shown on the final subdivision map of Tract No. 2453-2. Said Union Oil Company of California agrees to hold its interest and estate subject and inferior to such interest and estate of the County of Ventura, but subject and inferior only to such interest and estate of said County, and in all other respects said interest and estate of Union Oil Company of California shall remain in the same full force and as if this agreement had not been made.
IN WITNESS WHEREOF, Union Oil Company of California has caused this instrument to be duly signed this 3rd day of November, 1976.

UNION OIL COMPANY OF CALIFORNIA
By Fred M. Anderson
Fred M. Anderson, President
Union Real Estate Division

By J. R. Courtney
Assistant Secretary

OFFICIAL SEAL
FRANCES M. HUBBARD
NOTARY PUBLIC CALIFORNIA
PRINCIPAL OFFICE IN
LOS ANGELES COUNTY
My Commission Expires October 15, 1978

STATE OF CALIFORNIA)
COUNTY OF LOS ANGELES) SS.

On this 4th day of November, 1976, before me the undersigned personally appeared FRED M. ANDERSON, known to me to be the President, Union Real Estate Division, and J. R. Courtney, known to me to be the Assistant Secretary of UNION OIL COMPANY OF CALIFORNIA, the corporation that executed the within instrument and known to me to be the persons who executed the within instrument on behalf of said corporation, herein named and acknowledged to me that such corporation executed the same.
IN WITNESS WHEREOF, I have hereunto set my hand and affixed my official seal the day and year in this certificate first above written.

My commision expires Oct. 15, 1978 Frances M. Hubbard
Notary Public in and for said County and State

Note: For Affidavit of Correction showing change in type of Monuments set for Tract No. 2453-2, see Book 4992 Page 928 of Official Records.

69 MR 63

SCALE: 1"= 50'

GRAPHIC SCALE
50 40 30 20 10 0 50 100


SHEET 3 OF 5 SHEETS

TRACT NO. 2453-2

IN UNINCORPORATED TERRITORY
BEING A SUBDIVISION OF A PORTION OF TRACT "J" OF THE RANCHO SIMI, AS PER MAP RECORDED IN BOOK 3, PAGE 7 OF MISCELLANEOUS RECORDS VENTURA COUNTY, CALIFORNIA.

SIKAND ENGINEERING ASSOCIATES.
AUGUST 1976

Note: For Affidavit of Correction showing change in type of monuments set for Tract No. 2453-2, see Book 4992 Page 928 of Offical Records.

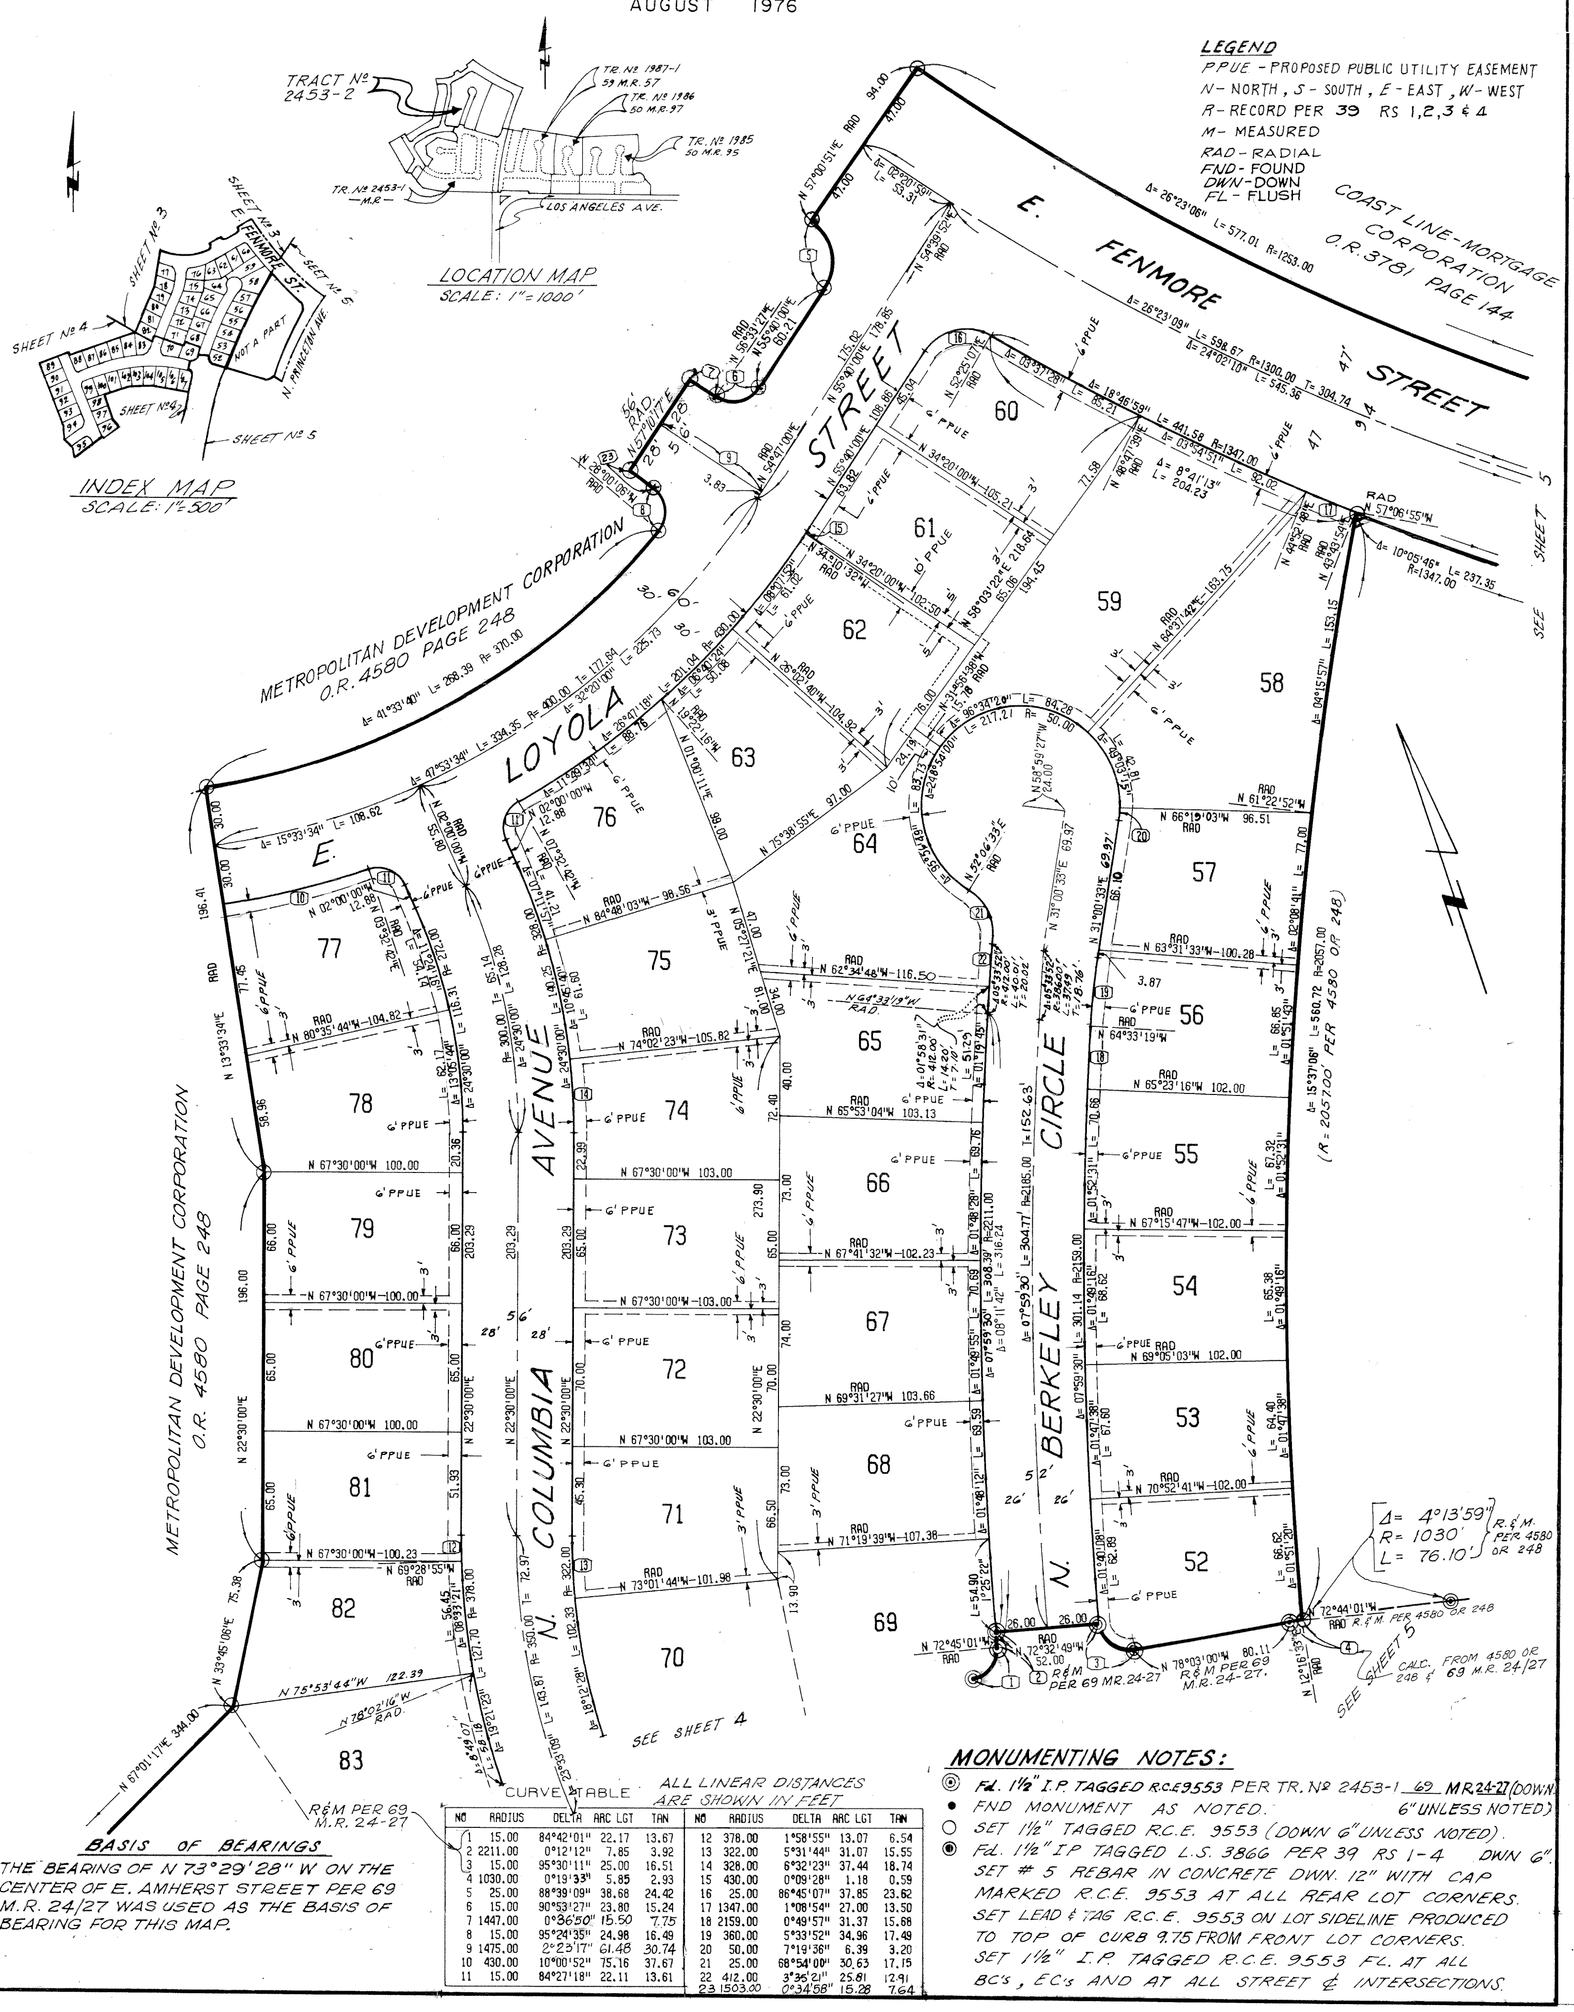

BASIS OF BEARINGS

THE BEARING OF N 73°29'28" W ON THE CENTER OF E. AMHERST STREET PER 69 M.R. 24/27 WAS USED AS THE BASIS OF BEARING FOR THIS MAP.

CURVE TABLE ALL LINEAR DISTANCES ARE SHOWN IN FEET

NO	RADIUS	DELTA	ARC LGT	TAN	NO	RADIUS	DELTA	ARC LGT	TAN
1	15.00	84°42'01"	22.17	13.67	12	378.00	1°58'55"	13.07	6.54
2	2211.00	0°12'12"	7.85	3.92	13	322.00	5°31'44"	31.07	15.55
3	15.00	95°30'11"	25.00	16.51	14	328.00	6°32'23"	37.44	18.74
4	1030.00	0°19'33"	5.85	2.93	15	430.00	0°09'28"	1.18	0.59
5	25.00	88°39'09"	38.68	24.42	16	25.00	86°45'07"	37.85	23.62
6	15.00	90°53'27"	23.80	15.24	17	1347.00	1°08'54"	27.00	13.50
7	1447.00	0°36'50"	15.50	7.75	18	2159.00	0°49'57"	31.37	15.68
8	15.00	95°24'35"	24.98	16.49	19	369.00	5°33'52"	34.36	17.49
9	1475.00	2°23'17"	61.48	30.74	20	50.00	7°19'36"	6.39	3.20
10	430.00	10°00'52"	75.16	37.67	21	25.00	68°54'09"	30.63	17.15
11	15.00	84°27'18"	22.11	13.61	22	412.00	3°36'21"	25.81	12.91
					23	1503.00	0°34'58"	15.28	7.64

MONUMENTING NOTES:

- ⊙ Fd. 1½" I.P. TAGGED R.C.E. 9553 PER TR. Nº 2453-1 69 MR 24-27 DOWN
- • FND MONUMENT AS NOTED. 6" UNLESS NOTED)
- ○ SET 1½" TAGGED R.C.E. 9553 (DOWN 6" UNLESS NOTED).
- ◉ Fd. 1½" I.P TAGGED L.S. 3866 PER 39 RS 1-4 DWN 6". SET # 5 REBAR IN CONCRETE DWN. 12" WITH CAP MARKED R.C.E. 9553 AT ALL REAR LOT CORNERS. SET LEAD & TAG R.C.E. 9553 ON LOT SIDELINE PRODUCED TO TOP OF CURB 9.75 FROM FRONT LOT CORNERS. SET 1½" I.P. TAGGED R.C.E. 9553 FL. AT ALL BC's, EC's AND AT ALL STREET ℄ INTERSECTIONS.

69 MR 64

SCALE: 1"= 50'

GRAPHIC SCALE

50 40 30 20 10 0 50 100

SHEET 4 OF 5 SHEETS

TRACT NO. 2453-2


IN UNINCORPORATED TERRITORY

BEING A SUBDIVISION OF A PORTION OF TRACT "J" OF THE RANCHO SIMI, AS PER MAP RECORDED IN BOOK 3, PAGE 7 OF MISCELLANEOUS RECORDS VENTURA COUNTY, CALIFORNIA.

SIKAND ENGINEERING ASSOCIATES.
AUGUST 1976

Note: For Affidavit of Correction showing change in type of Monuments set for Tract No. 2453-2, see Book 4992 Page 928 of Official Records.

69 MR 65

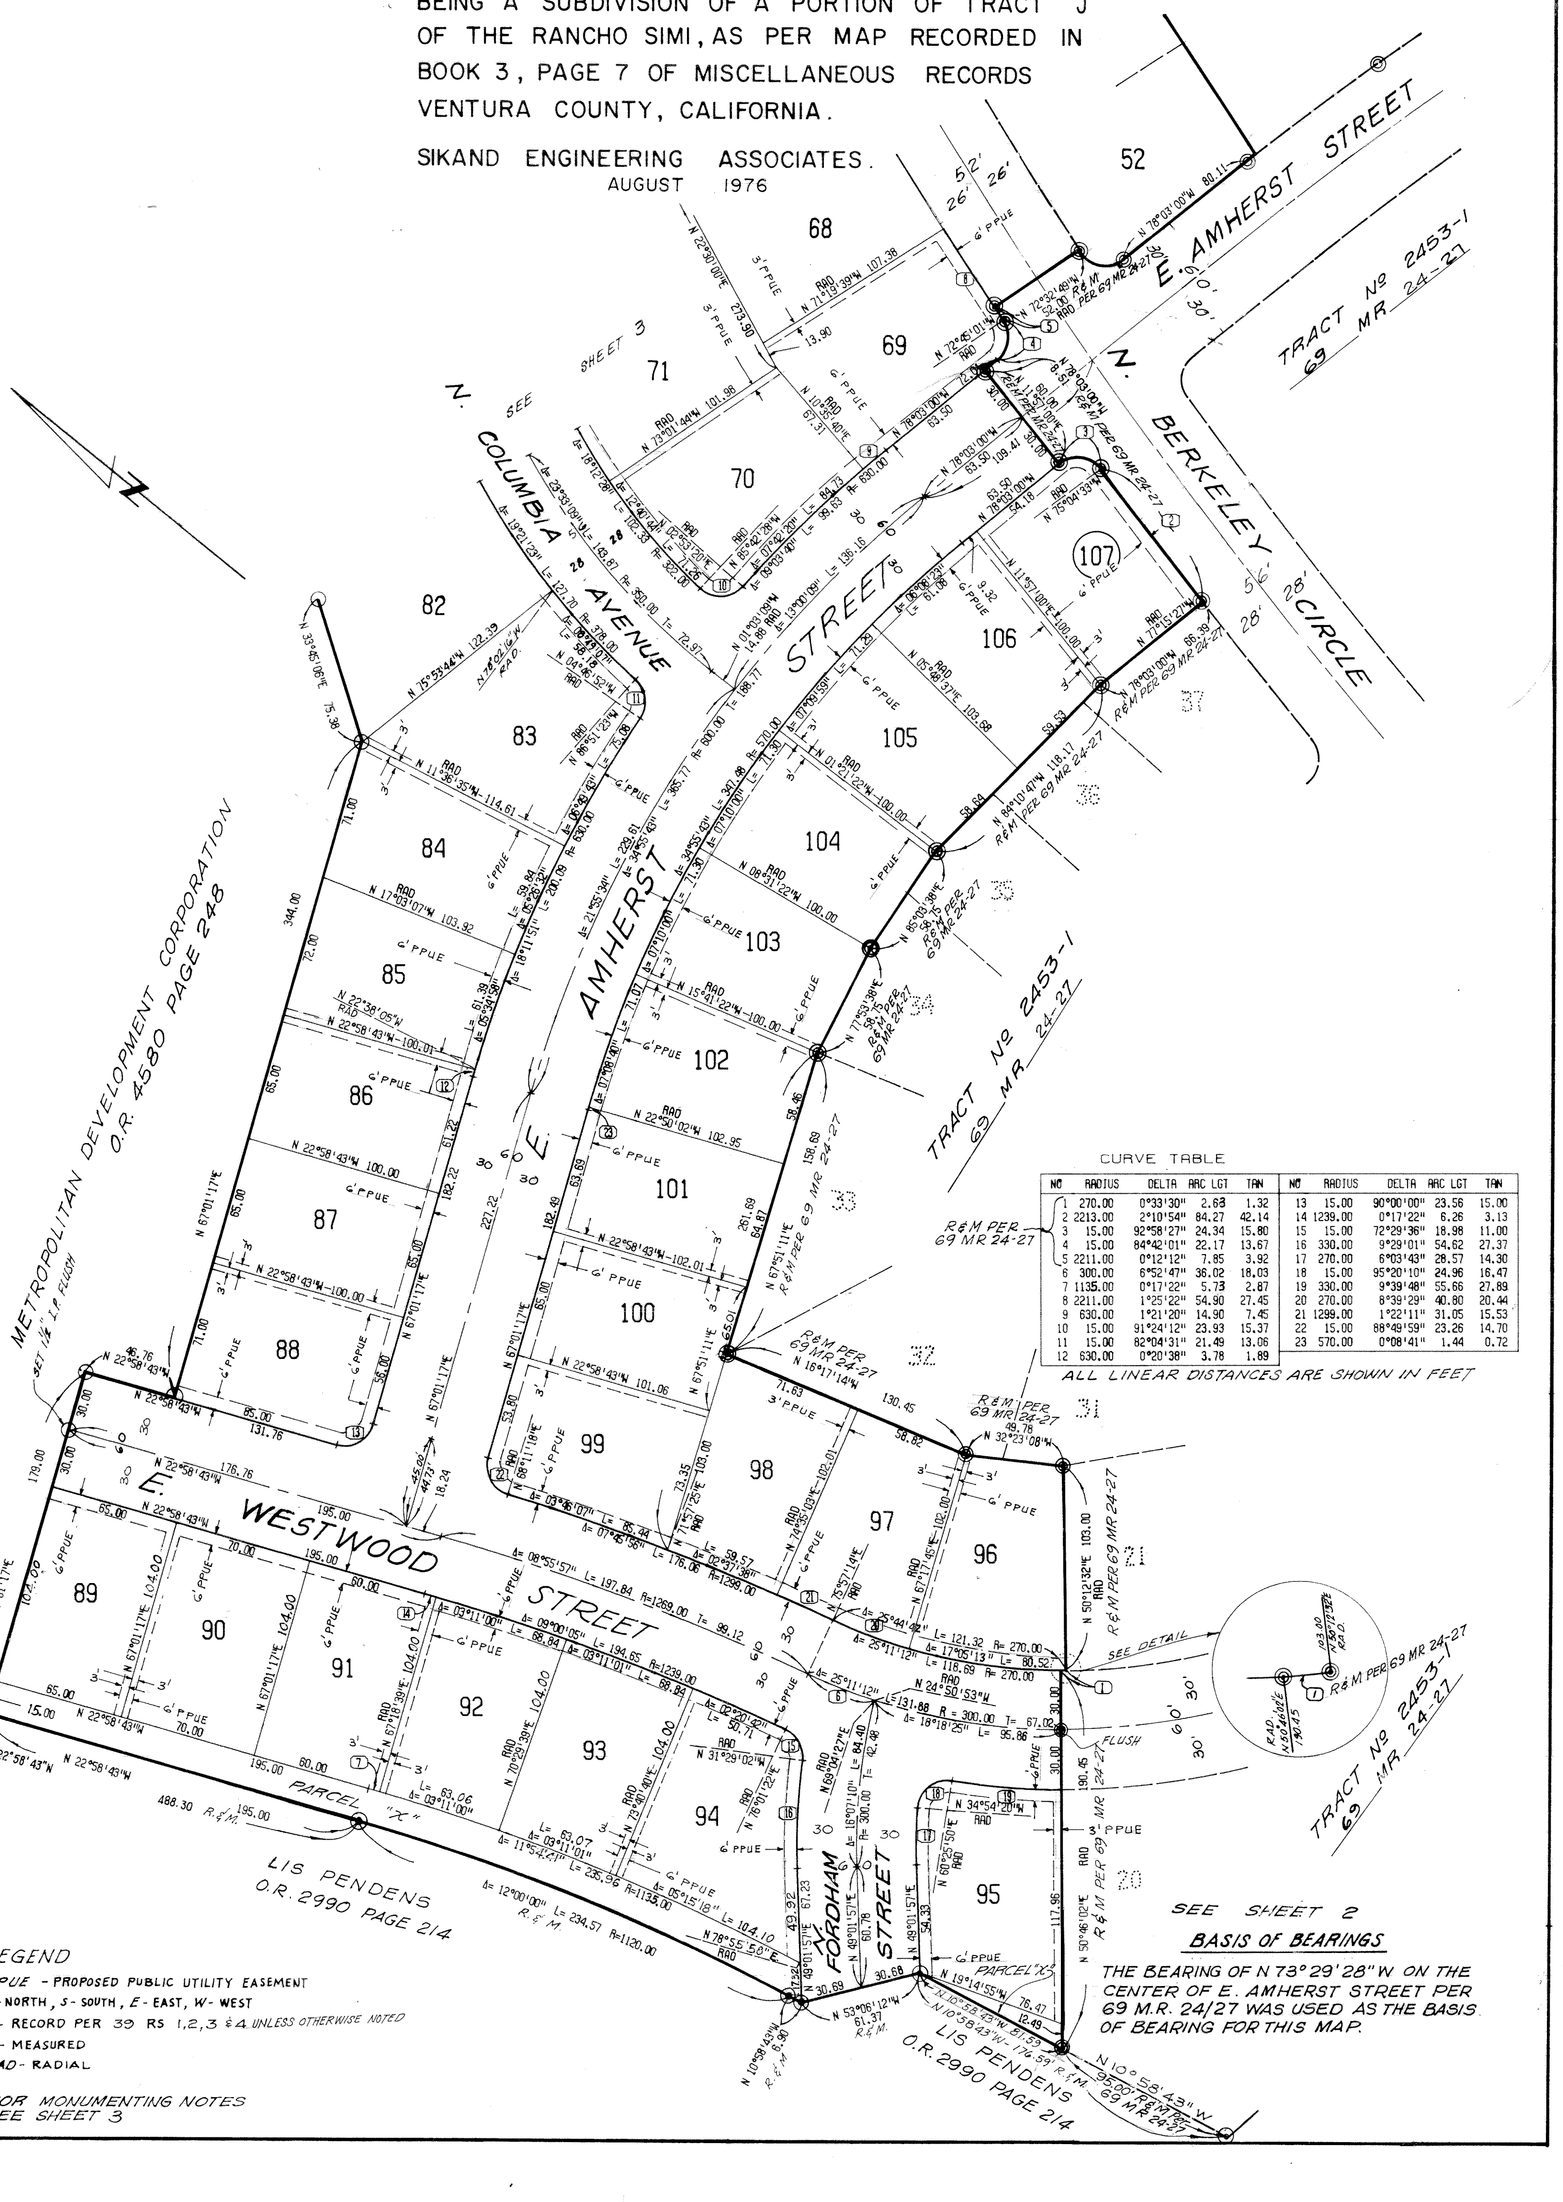

CURVE TABLE

NO	RADIUS	DELTA	ARC LGT	TAN	NO	RADIUS	DELTA	ARC LGT	TAN
1	270.00	0°33'30"	2.63	1.32	13	15.00	90°00'00"	23.56	15.00
2	2213.00	2°10'54"	84.27	42.14	14	1239.00	0°17'22"	6.26	3.13
3	15.00	92°58'27"	24.34	15.80	15	15.00	72°29'36"	18.98	11.00
4	15.00	84°42'01"	22.17	13.67	16	330.00	9°29'01"	54.62	27.37
5	2211.00	0°12'12"	7.85	3.92	17	270.00	6°03'43"	28.57	14.30
6	300.00	6°52'47"	36.02	18.03	18	15.00	95°20'10"	24.96	16.47
7	1135.00	0°17'22"	5.73	2.87	19	330.00	9°39'48"	55.66	27.89
8	2211.00	1°25'22"	54.90	27.45	20	270.00	8°39'29"	40.80	20.44
9	630.00	1°21'20"	14.90	7.45	21	1299.00	1°22'11"	31.05	15.53
10	15.00	91°24'12"	23.93	15.37	22	15.00	88°49'59"	23.26	14.70
11	15.00	82°04'31"	21.49	13.06	23	570.00	0°08'41"	1.44	0.72
12	630.00	0°20'38"	3.78	1.89					

ALL LINEAR DISTANCES ARE SHOWN IN FEET

LEGEND

PPUE - PROPOSED PUBLIC UTILITY EASEMENT
N - NORTH, S - SOUTH, E - EAST, W - WEST
R - RECORD PER 39 RS 1,2,3 & 4 UNLESS OTHERWISE NOTED
M - MEASURED
RAD - RADIAL

FOR MONUMENTING NOTES SEE SHEET 3

BASIS OF BEARINGS

THE BEARING OF N 73° 29' 28" W ON THE CENTER OF E. AMHERST STREET PER 69 M.R. 24/27 WAS USED AS THE BASIS OF BEARING FOR THIS MAP.

SCALE: 1"= 50'

GRAPHIC SCALE

50 40 30 20 10 0 50 100


SHEET 5 OF 5 SHEETS

TRACT NO. 2453-2

IN UNINCORPORATED TERRITORY
BEING A SUBDIVISION OF A PORTION OF TRACT "J" OF THE RANCHO SIMI, AS PER MAP RECORDED IN BOOK 3, PAGE 7 OF MISCELLANEOUS RECORDS VENTURA COUNTY, CALIFORNIA.

SIKAND ENGINEERING ASSOCIATES.

AUGUST 1976

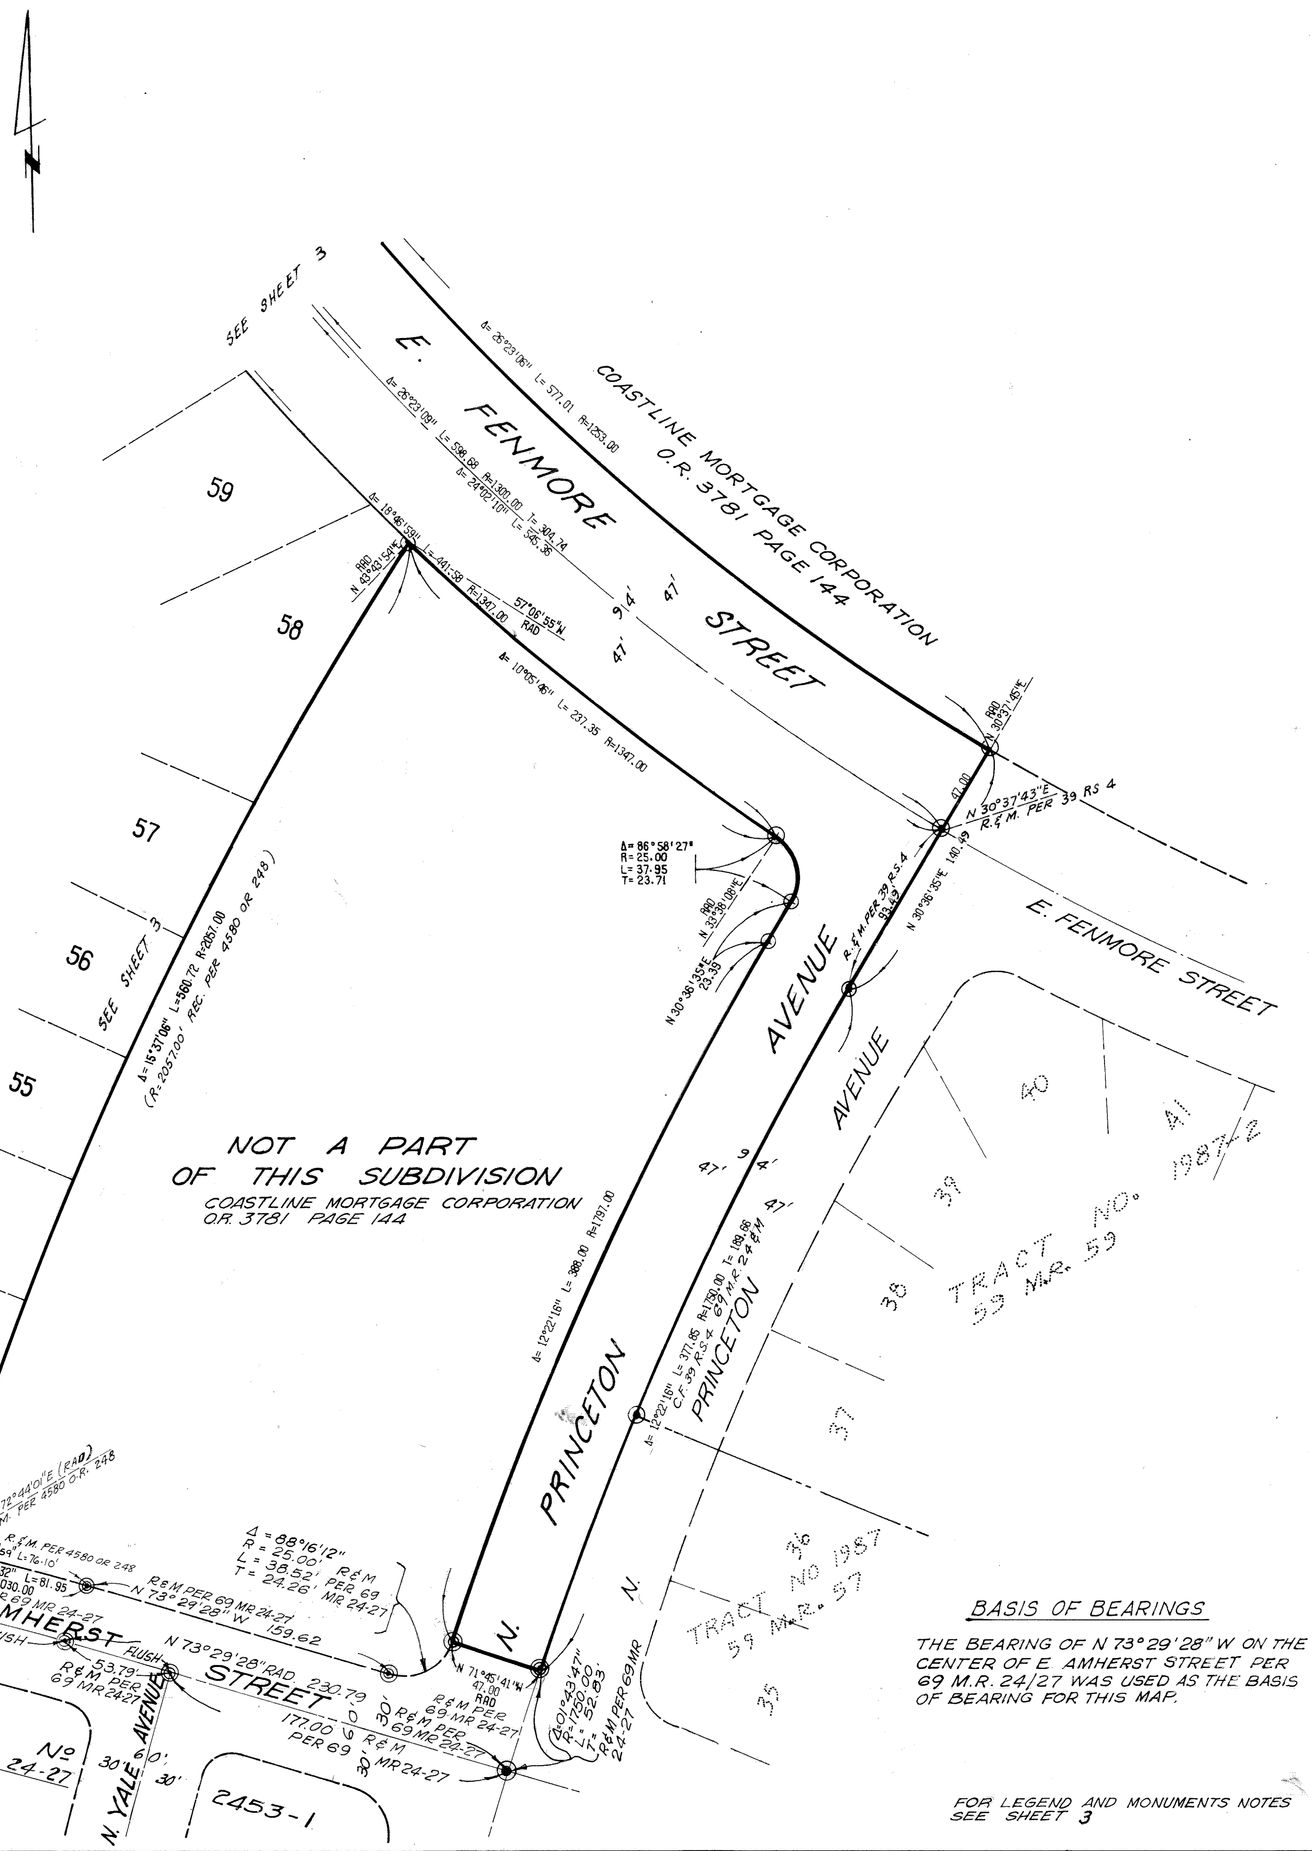

BASIS OF BEARINGS

THE BEARING OF N 73°29'28" W ON THE CENTER OF E AMHERST STREET PER 69 M.R. 24/27 WAS USED AS THE BASIS OF BEARING FOR THIS MAP.

FOR LEGEND AND MONUMENTS NOTES SEE SHEET 3

Note: For Affidavit of Correction showing change in type of Monuments set for Tract No. 2453-2, see Book 4992 Page 928 of Official Records.

69 MR 66