

OWNERS STATEMENT

THE UNDERSIGNED HEREBY STATE THAT THEY ARE THE OWNERS OF, OR ARE INTERESTED IN, THE LAND INCLUDED WITHIN THIS SUBDIVISION ENTITLED TRACT NO. 4759-1, SHOWN ON THIS MAP, THAT THEY ARE THE ONLY PERSONS WHOSE CONSENT IS NECESSARY TO PASS TITLE TO SAID LAND, THAT THEY CONSENT TO THE MAKING AND RECORDATION OF SAID MAP AND SUBDIVISION AS SHOWN WITHIN THE EXTERIOR BOUNDARY LINE.

AND THAT THEY HEREBY OFFER TO DEDICATE TO THE CITY OF CAMARILLO FOR PUBLIC USE, THE RIGHT-OF-WAY, IN FEE, FOR THE STREETS AND HIGHWAYS SHOWN ON THIS MAP AS LAS ESTRELLAS COURT, VIA SECOYA AND LA PUMA COURT.

AND THAT THEY HEREBY OFFER TO DEDICATE TO THE CITY OF CAMARILLO ALL RIGHTS OF INGRESS AND EGRESS OVER AND ACROSS THE NORTHWESTERLY LINE OF PARCEL "A" ABUTTING FLYNN ROAD IN ORDER THAT THE OWNERS OF SAID PARCEL SHALL HAVE NO RIGHTS OF ACCESS WHATSOEVER TO SAID FLYNN ROAD EXCEPT THE GENERAL RIGHT-OF-TRAVEL WHICH BELONGS TO THE WHOLE PUBLIC.

AND THAT THEY HEREBY OFFER TO DEDICATE TO THE CITY OF CAMARILLO ALL WATER RIGHTS AND THE RIGHT TO DEVELOP ALL WATER FOUND OR TAKEN FROM UNDER SAID LAND BUT WITHOUT THE RIGHT OF SURFACE ENTRY TO DEVELOP SAME.

AND THAT THEY HEREBY OFFER TO DEDICATE TO THE CITY OF CAMARILLO PEDESTRIAN ACCESS RIGHTS AND SIDEWALK EASEMENTS OVER THE SIDEWALKS AS CONSTRUCTED, WITHIN PARCEL "A" SHOWN HEREON.

PARDEE CONSTRUCTION COMPANY, A CALIFORNIA CORPORATION, OWNER

Theodore J. Cullen
THEODORE J. CULLEN
SR. VICE PRESIDENT

Barbara Bail
BARBARA BAIL
ASSISTANT SECRETARY

STATE OF CALIFORNIA }
COUNTY OF LOS ANGELES } SS

ON THIS 2nd DAY OF MAY, 2000, BEFORE ME MAISHA BENFORD, A NOTARY PUBLIC IN AND FOR SAID STATE, PERSONALLY APPEARED THEODORE J. CULLEN AND BARBARA BAIL, PERSONALLY KNOWN TO ME (OR PROVED TO ME ON THE BASIS OF SATISFACTORY EVIDENCE) TO BE THE PERSONS WHOSE NAMES ARE SUBSCRIBED TO THE WITHIN INSTRUMENT AND ACKNOWLEDGED TO ME THAT THEY EXECUTED THE SAME IN THEIR AUTHORIZED CAPACITIES AND THAT BY THEIR SIGNATURES ON THE INSTRUMENT THE PERSONS, OR THE ENTITY UPON BEHALF OF WHICH THE PERSONS ACTED, EXECUTED THE INSTRUMENT.

WITNESS MY HAND:

Maisha Benford
NOTARY PUBLIC IN AND FOR SAID STATE

MAISHA BENFORD
(PRINT NAME)

MY COMMISSION EXPIRES: March 6, 2002
PRINCIPAL PLACE OF BUSINESS IS LOS ANGELES COUNTY

SIGNATURE OMISSIONS

PURSUANT TO THE PROVISIONS OF SECTION 66436(a)(3)(A)(i) OF THE SUBDIVISION MAP ACT, THE FOLLOWING SIGNATURES HAVE BEEN OMITTED, THEIR INTEREST IS SUCH THAT IT CANNOT RIPEN INTO FEE TITLE AND SUCH SIGNATURES ARE NOT REQUIRED BY THE LOCAL GOVERNING AGENCY:

- 1) SOUTHERN CALIFORNIA EDISON COMPANY, OWNER OF AN EASEMENT FOR UNDERGROUND ELECTRICAL SUPPLY SYSTEMS AND COMMUNICATIONS SYSTEM PURPOSES RECORDED APRIL 23, 1987 AS DOCUMENT NO. 87-061909, OF OFFICIAL RECORDS.
- 2) CITY OF CAMARILLO, OWNER OF AN EASEMENT FOR ROAD, PUBLIC UTILITY AND SLOPE PURPOSES, RECORDED MARCH 3, 1987 AS DOCUMENT NO. 87-031191 OF OFFICIAL RECORDS.
- 3) CITY OF CAMARILLO, OWNER OF AN EASEMENT FOR THE ACCEPTANCE OF STORM WATERS, RECORDED JUNE 12, 1998 AS DOCUMENT NO. 98-94280 OF OFFICIAL RECORDS (BLANKET IN NATURE).

PURSUANT TO THE PROVISIONS OF SECTION 66436(a)(3)(C) OF THE SUBDIVISION MAP ACT, THE FOLLOWING SIGNATURES HAVE BEEN OMITTED.

- 4) ALVIN F. AGGEN, ET AL. OWNERS OF AN UNDIVIDED ONE-HALF INTEREST OF ALL OIL, GAS, HYDROCARBON, SUBSTANCES AND MINERALS IN OR UNDER SAID LAND, WITHOUT THE RIGHT, HOWEVER, TO ENTER UPON THE SURFACE OR ANY PART OF SAID LAND LYING WITHIN 500 FEET OF THE SURFACE FOR THE PURPOSE OF EXPLORING FOR, EXTRACTING, MINING OR PRODUCING SAME, AS RESERVED IN DEED RECORDED APRIL 11, 1969, IN BOOK 3468, PAGE 563 OF OFFICIAL RECORDS.
- 5) SAINT JOHN'S SEMINARY IN CALIFORNIA, OWNER OF AN UNDIVIDED ONE-HALF INTEREST OF ALL OIL, GAS, HYDROCARBON, SUBSTANCES AND MINERALS IN OR UNDER SAID LAND LYING WITHIN 500 FEET OF THE SURFACE FOR THE PURPOSE OF EXPLORING FOR, EXTRACTING, MINING, OR PRODUCING THE SAME, AS RESERVED IN DEED RECORDED FEBRUARY 14, 1994 AS DOCUMENT NO. 94-024970 OF OFFICIAL RECORDS.

SURVEYOR'S STATEMENT

I, JAMES R. CRAWFORD, DO HEREBY STATE THAT I AM A LICENSED LAND SURVEYOR, THAT THIS MAP CORRECTLY REPRESENTS A SURVEY MADE UNDER MY DIRECTION IN DECEMBER 1996, FEBRUARY 1999 AND SEPTEMBER, 1999 THAT THE SURVEY IS TRUE AND COMPLETE AS SHOWN, THAT THE MONUMENTS ARE OF THE CHARACTER AND OCCUPY THE POSITIONS INDICATED (OR WILL BE SET IN SUCH POSITIONS WITHIN ONE YEAR AFTER RECORDATION OF THIS TRACT MAP) AND THAT THEY ARE (OR WILL BE) SUFFICIENT TO ENABLE THE SURVEY TO BE RETRACED. TIE SHEETS TO ALL CENTERLINE MONUMENTS SHOWN HEREON AS SET BY ME WILL BE ON FILE IN THE OFFICE OF THE CITY ENGINEER PRIOR TO ACCEPTANCE OF THE IMPROVEMENTS INTO THE CITY STREET SYSTEM.

James R. Crawford
JAMES R. CRAWFORD, L.S. 4965
LICENSE EXPIRES 12-31-2001


DATE: April 27, 2000

CITY ENGINEER'S STATEMENT

I HEREBY STATE THAT I HAVE EXAMINED THE FINAL MAP ENTITLED TRACT NO. 4759-1 THAT THE SUBDIVISION IS SUBSTANTIALLY THE SAME AS IT APPEARED ON THE TENTATIVE MAP, AND ANY APPROVED ALTERATIONS THEREOF, THAT ALL PROVISIONS OF THE SUBDIVISION MAP ACT OF THE STATE OF CALIFORNIA AND OF ANY LOCAL ORDINANCE APPLICABLE AT THE TIME OF APPROVAL OF THE TENTATIVE MAP HAVE BEEN COMPLIED WITH AND THAT I AM SATISFIED THAT THE MAP IS TECHNICALLY CORRECT.

DATE: Aug. 18, 2000

Daniel J.V. Greeley
CITY ENGINEER, CITY OF CAMARILLO
DANIEL J.V. GREELEY
R.C.E. 22261 EXPIRES 9-30-2001

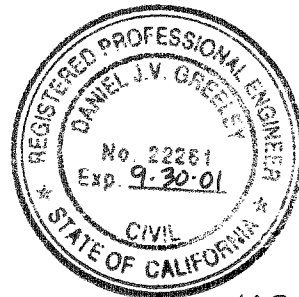

Doc# 2000 - 0164204
COUNTY RECORDER'S CERTIFICATE

RECORDED AT THE REQUEST OF THE OWNER, PARDEE CONSTRUCTION COMPANY ON October 18, 2000 AT 10:56 A.M. IN BOOK 142 OF MISCELLANEOUS RECORDS (MAPS) AT PAGES 24-27, RECORDS OF VENTURA COUNTY.

RICHARD D. DEAN
COUNTY RECORDER
COUNTY OF VENTURA

BY: Lupe D. Perez
DEPUTY COUNTY RECORDER

COUNTY TAX COLLECTOR'S CERTIFICATE

I HEREBY CERTIFY THAT ALL CERTIFICATES AND SECURITY REQUIRED UNDER THE PROVISIONS OF SECTIONS 66492 AND 66493 OF SUBDIVISION MAP ACT HAVE BEEN FILED AND DEPOSITED WITH ME.

DATE: 9-13-00

HAROLD S. PITTMAN
COUNTY TAX COLLECTOR
COUNTY OF VENTURA
BY: William D. Lieberman
DEPUTY COUNTY TAX COLLECTOR

CERTIFICATE

THE CITY OF CAMARILLO SHALL, AS REQUIRED BY CALIFORNIA GOVERNMENT CODE SECTION 66477.5 IN ITS PRESENT FORM OR AS IT MAY FROM TIME TO TIME BE AMENDED, RECONVEY THE STREETS AND HIGHWAYS SHOWN ON THIS MAP TO THE SUBDIVIDER NAMED BELOW IF THE CITY COUNCIL OF THE CITY OF CAMARILLO SHOULD DETERMINE THAT THE SAME PUBLIC PURPOSE FOR WHICH SAID PARCELS WERE DEDICATED NO LONGER EXISTS OR THAT SAID PARCELS OR ANY PORTION THEREOF IS NOT NEEDED FOR PUBLIC UTILITIES, EXCEPT FOR ALL OR ANY PORTION OF THE PROPERTY THAT IS STILL REQUIRED FOR THAT SAME PUBLIC PURPOSE OR FOR PUBLIC UTILITIES.

SUBDIVIDER: PARDEE CONSTRUCTION COMPANY
10880 WILSHIRE BLVD., SUITE 1900
LOS ANGELES, CALIF. 90024

CITY COUNCIL'S CERTIFICATE

THIS MAP, ENTITLED TRACT NO. 4759-1 CONSISTING OF 4 SHEETS, IS PRESENTED TO THE CITY COUNCIL OF THE CITY OF CAMARILLO, OF VENTURA COUNTY, CALIFORNIA, AT A REGULAR MEETING OF SAID COUNCIL HELD ON THE 23rd DAY OF August, 2000, FOR APPROVAL. SAID COUNCIL HEREBY APPROVES SAID MAP.

AND DOES HEREBY ACCEPT FOR PUBLIC USE THE RIGHT-OF-WAY, IN FEE, FOR THE STREETS AND HIGHWAYS SHOWN ON THIS MAP AS LAS ESTRELLAS COURT, VIA SECOYA AND LA PUMA COURT.

AND HEREBY ALSO ACCEPTS ALL RIGHTS OF INGRESS AND EGRESS OVER AND ACROSS THE NORTHWESTERLY LINE OF PARCEL "A" ABUTTING FLYNN ROAD IN ORDER THAT THE OWNERS OF SAID LOTS SHALL HAVE NO RIGHTS OF ACCESS WHATSOEVER TO SAID FLYNN ROAD EXCEPT THE GENERAL RIGHT-OF-TRAVEL WHICH BELONGS TO THE WHOLE PUBLIC.

AND HEREBY ALSO ACCEPTS THE DEDICATION OF ALL WATER RIGHTS AND THE RIGHT TO DEVELOP ALL WATER UNDER SAID LAND BUT WITHOUT THE RIGHT OF SURFACE ENTRY TO DEVELOP SAME.

AND HEREBY ALSO ACCEPTS THE DEDICATION OF PEDESTRIAN ACCESS RIGHTS AND SIDEWALK EASEMENTS OVER THE SIDEWALKS AS CONSTRUCTED, WITHIN PARCEL "A" SHOWN HEREON.

AND HEREBY ALSO ABANDON PURSUANT TO SECTION 66434 (g) OF THE SUBDIVISION MAP ACT THAT PORTION OF THE EASEMENT FOR ROAD, PUBLIC UTILITY AND SLOPE PURPOSES, RECORDED MARCH 3, 1987 AS DOCUMENT NO. 87-031191 OF OFFICIAL RECORDS, LYING WITHIN THE EXTERIOR BOUNDARY OF THIS SUBDIVISION NOT SHOWN ON THIS MAP.

IN WITNESS WHEREOF, SAID CITY COUNCIL HAS CAUSED THIS CERTIFICATE TO BE SIGNED BY THE MAYOR AND ATTESTED TO BY THE CITY CLERK OF SAID CITY, AND THE CORPORATE SEAL OF SAID CITY OF CAMARILLO TO BE AFFIXED HERETO THIS 30th DAY OF August, 2000.

ATTEST:

Deborah A. Harrington
DEBORAH A. HARRINGTON
CITY CLERK OF THE CITY
OF CAMARILLO



William Q. Lieberman
WILLIAM Q. LIEBMANN
MAYOR OF THE CITY
OF CAMARILLO

SOILS AND/OR GEOLOGIC REPORTS

THE FOLLOWING SOILS REPORT(S) AND/OR GEOLOGIC REPORT(S) RELATING TO TRACT NO. 4759-1 HAVE BEEN PREPARED.


DATE OF REPORT: - JANUARY 7, 2000
TITLE OF REPORT: - UPDATE GRADING PLAN REVIEW AND GEOTECHNICAL REPORT
TRACT NO. 4759-1
FIRM NAME: GEOLABS, WESTLAKE VILLAGE
ENGINEER OR GEOLOGIST: RONALD Z. SHMERLING
REGISTRATION NO. R.C.E. 35444
LOCATION WHERE ON FILE FOR PUBLIC INSPECTION: CITY OF CAMARILLO
ENGINEERING DEPARTMENT

TOTAL GROSS AREA = 6.16 ACRES

TRACT NO. 4759-1
IN THE CITY OF CAMARILLO
COUNTY OF VENTURA
STATE OF CALIFORNIA

BEING A SUBDIVISION OF A PORTION OF PARCEL 1 OF LOT LINE ADJUSTMENT LD 370A RECORDED JULY 3, 1997 AS DOCUMENT NO. 97-083138 OF OFFICIAL RECORDS, IN THE OFFICE OF THE COUNTY RECORDER OF SAID COUNTY, SAID PARCEL 1 BEING A PORTION OF RANCHO CALLEGUAS PER 11 M.R. 32 IN THE OFFICE OF SAID COUNTY RECORDER.

SEPTEMBER, 1999
Robert Bein, William Frost & Associates
PROFESSIONAL ENGINEERS, PLANNERS & SURVEYORS
P.O. BOX 57057 14725 ALTON PARKWAY, IRVINE CALIFORNIA 92619-7057.
(714) 472-3505 FAX (714) 472-8373

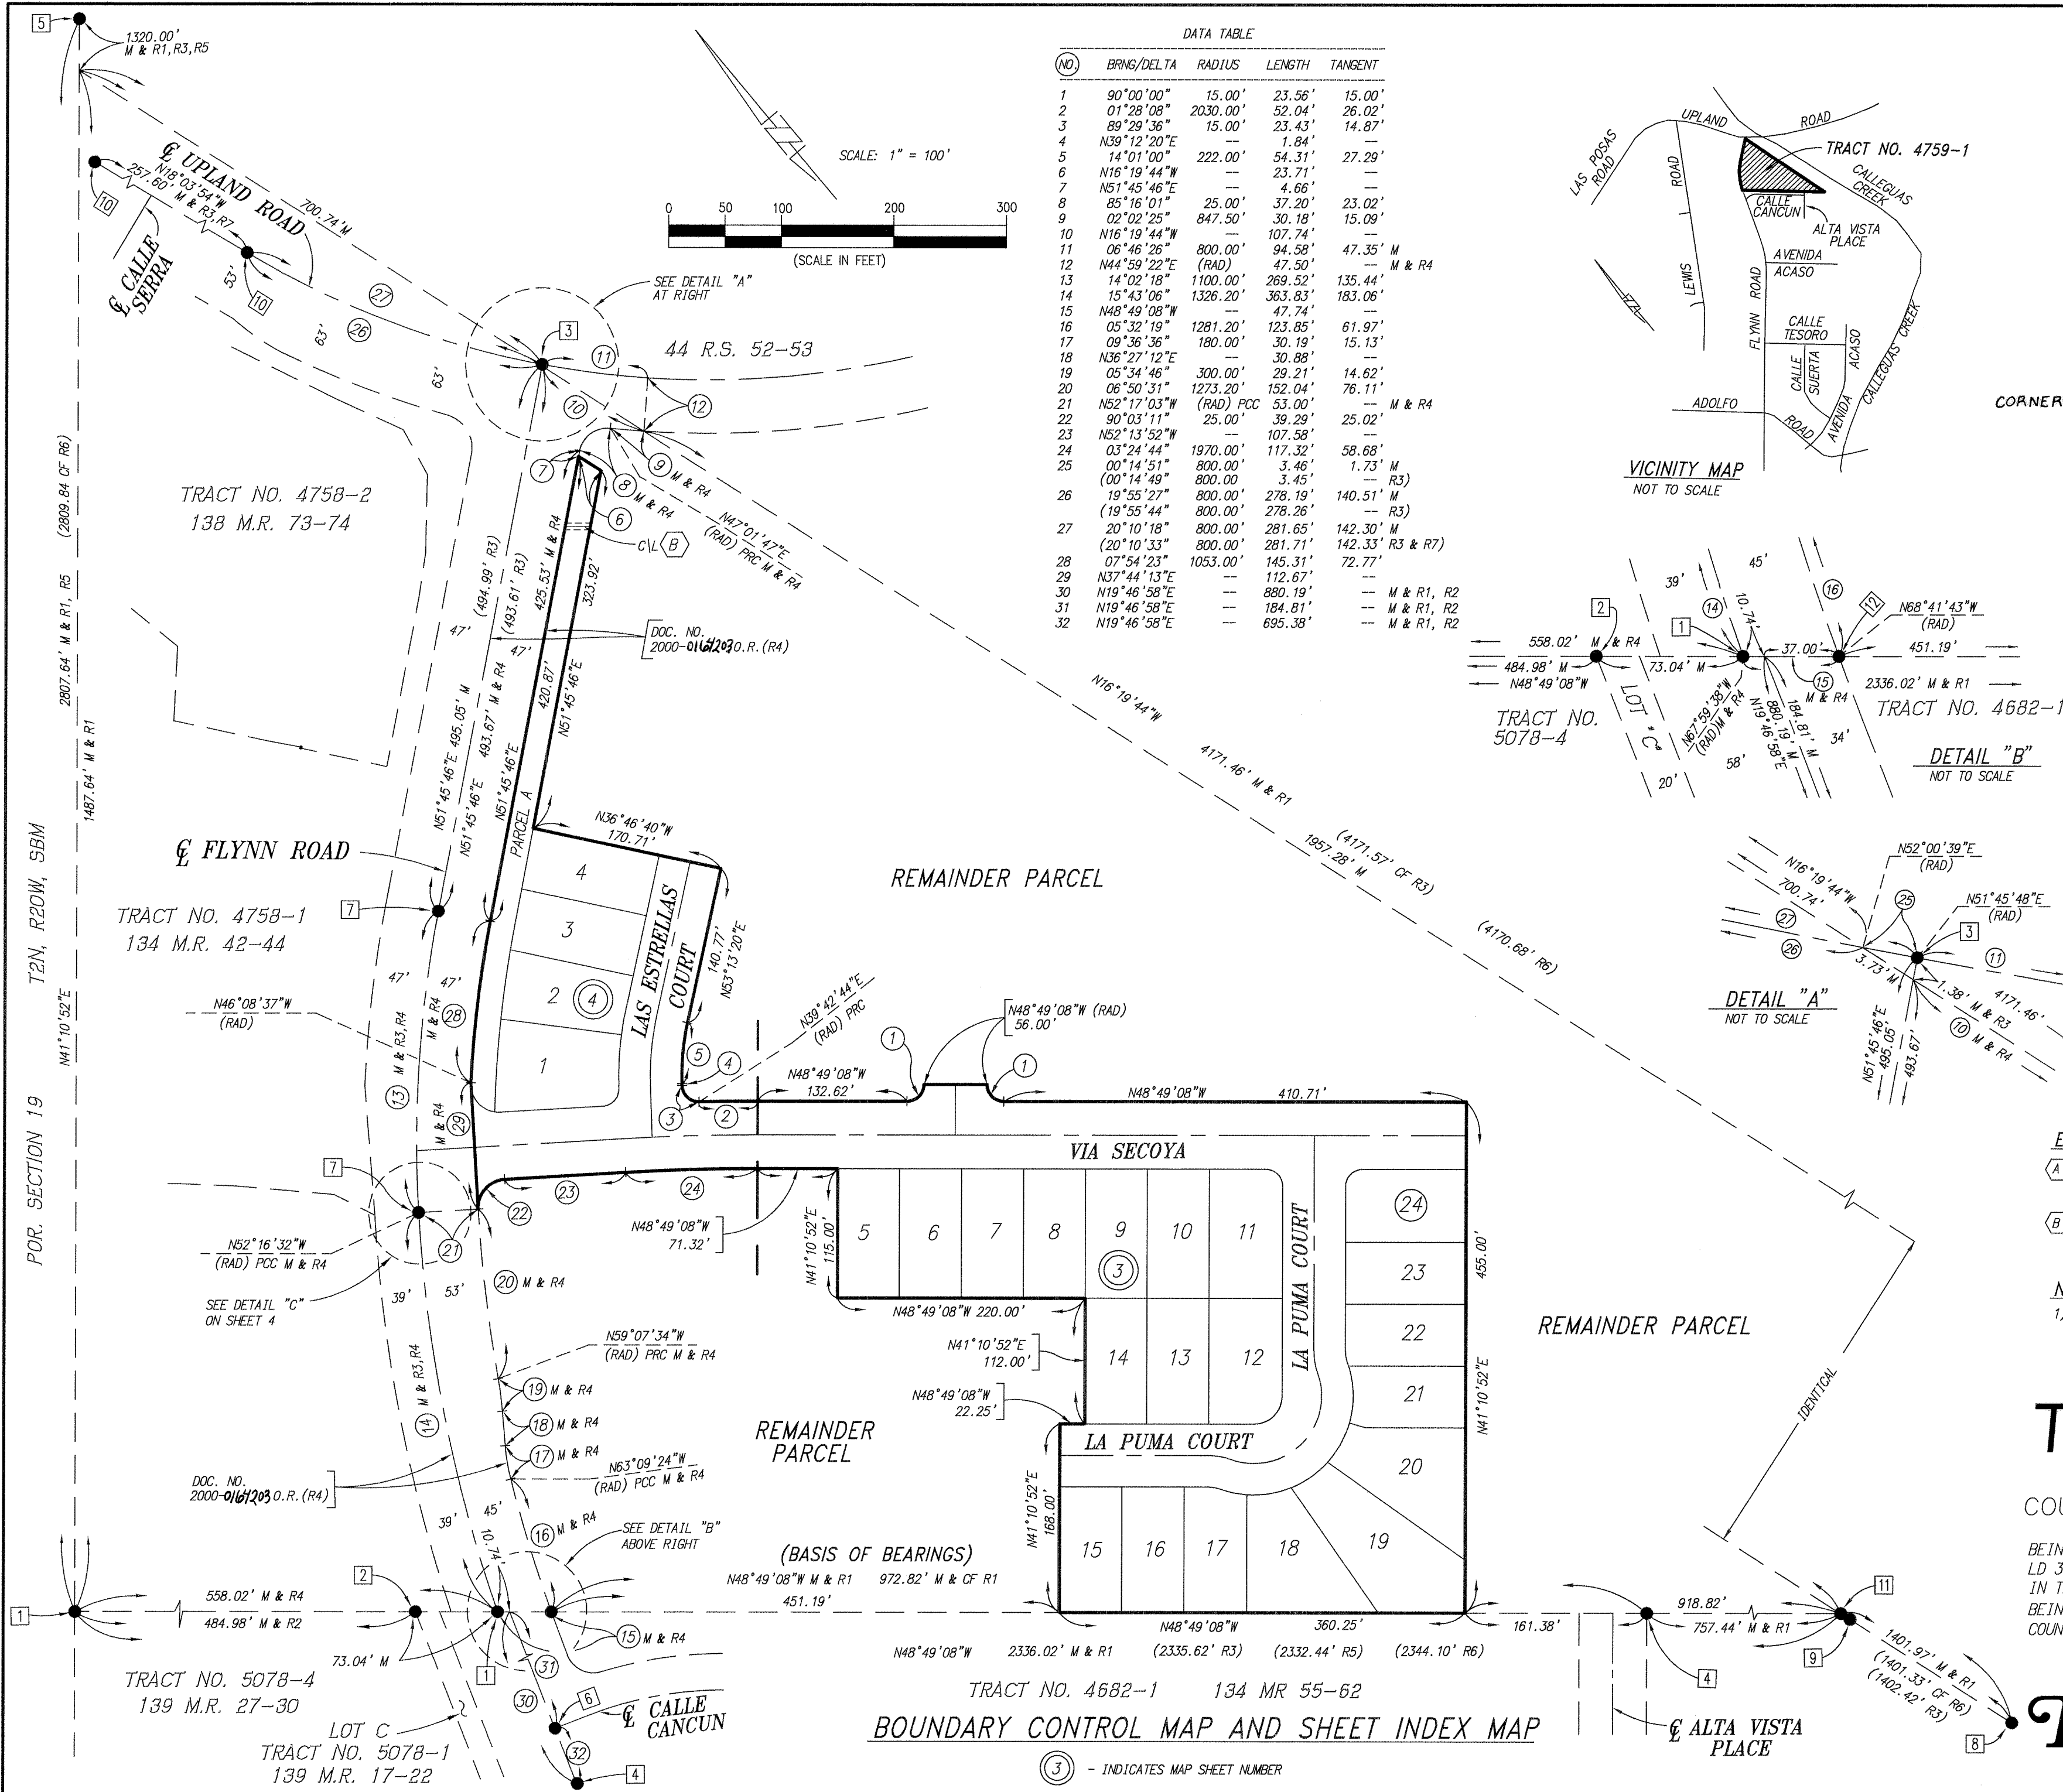

BASIS OF BEARINGS

THE BEARINGS SHOWN ON THIS MAP ARE BASED ON THE NORTH LINE OF TRACT NO. 4682-1 AS SHOWN ON THE MAP THEREOF RECORDED IN BOOK 134, PAGES 55 THROUGH 62 OF MISCELLANEOUS RECORDS (MAPS), IN THE OFFICE OF THE COUNTY RECORDER OF VENTURA COUNTY, CALIFORNIA, BEING NORTH 48°49'08" WEST.

LEGEND & RECORD DATA REFERENCES

- M DENOTES MEASURED DISTANCES
- CF DENOTES CALCULATED FROM RECORD
- R1 DENOTES RECORD PER TRACT NO. 4682-1, 134 M.R. 55-62
- R2 DENOTES RECORD PER TRACT NO. 5078-1, 139 M.R. 17-22
- R3 DENOTES RECORD PER TRACT NO. 4758-1, 134 M.R. 42-44 AS AMENDED BY THE CERTIFICATE OF CORRECTION RECORDED AS DOCUMENT NO. 2000-0058930, O.R.
- R4 DENOTES RECORD PER DOCUMENT NO. 2000-0162203 O.R.
- R5 DENOTES RECORD PER 131 DOS 387
- R6 DENOTES RECORD PER 11 M.R. 32-45
- R7 DENOTES RECORD PER 44 R.S. 52-53

MONUMENT AND SURVEYOR'S NOTES

- SET 1 1/2" I.P. TAGGED "LS 4965" AT ALL TRACT BOUNDARY CORNERS EXCEPT CORNERS THAT ABUT A STREET WHICH WILL BE MARKED ON A 1.00 FOOT OFFSET INSIDE THE STREET LOT IN CONCRETE BY A LEAD, TACK & TAG "LS 4965" ON BOUNDARY LINES PRODUCED, OR RADIALLY FROM BC'S, EC'S, PCC'S OR PRC'S THAT ABUT A STREET, UNLESS OTHERWISE NOTED.
- TIES TO CENTERLINE MONUMENTS WILL BE MADE AND A COPY OF SAID TIES WILL BE FURNISHED TO THE CITY ENGINEER OF THE CITY OF CAMARILLO.
- SET 1" IRON PIPE TAGGED "L.S. 4965" AT ALL LOT CORNERS, EXCEPT LOT CORNERS ALONG A STREET, WHICH WILL BE MARKED ON A 9.75 FOOT OFFSET FROM THE TRUE LOT CORNER IN CONCRETE BY A LEAD, TACK AND TAG "L.S. 4965" ON SIDELINES PRODUCED, OR RADIALLY FROM CURVES, UNLESS OTHERWISE NOTED.
- SET VENTURA COUNTY SURVEY MONUMENTS WITH 2" BRASS CAP STAMPED "L.S. 4965" PER VENTURA COUNTY ROAD STANDARDS PLATE E-4, REVISION "D", AT ALL STREET CENTERLINE INTERSECTIONS AND POINTS OF CURVE.
- INDICATES FOUND MONUMENTS AS NOTED AND REFERENCED BELOW:
 - 1 1 1/2" IRON PIPE WITH TAG STAMPED "L.S. 4965" PER R3.
 - 2 1 1/2" IRON PIPE WITH TAG STAMPED "L.S. 4965" PER R2.
 - 3 VENTURA COUNTY STANDARD SURVEY MONUMENT WELL, WITH 3" BRASS DISK STAMPED "L.S. 3891" PER R7.
 - 4 1 1/2" IRON PIPE WITH TAG STAMPED "L.S. 4965" PER R1.
 - 5 SANDSTONE MONUMENT "C-7", 1.0' ABOVE SURFACE, PER R1, R2, R3 AND R6.
 - 6 VENTURA COUNTY STANDARD SURVEY MONUMENT WELL, WITH 2" BRASS CAP STAMPED "L.S. 4965" PER R1.
 - 7 VENTURA COUNTY STANDARD SURVEY MONUMENT WELL, WITH 2" IRON PIPE WITH TAG STAMPED "L.S. 4965" PER R3.
 - 8 2" IRON PIPE WITH TAG STAMPED "R.C.E. 13765", 0.1' BELOW SURFACE, PER R1 AND R3.
 - 9 3" IRON PIPE WITH NO TAG, BENT OVER, LOCATED AT BASE, S24°58'28"E 1.39' FROM TRUE CORNER PER R1, NOT ACCEPTED AS CORNER.
 - 10 1 1/2" IRON PIPE WITH TAG STAMPED "L.S. 3891" PER R3 AND R7.
 - 11 1 1/2" IRON PIPE WITH TAG STAMPED "L.S. 4965" PER R8.
 - 12 1" IRON PIPE WITH TAG STAMPED "L.S. 4965" PER R1.

EASEMENT NOTES

- A DENOTES PEDESTRIAN ACCESS RIGHTS AND SIDEWALK EASEMENTS DEDICATED HEREON TO THE CITY OF CAMARILLO OVER THE SIDEWALKS AS CONSTRUCTED WITHIN PARCEL A SHOWN HEREON.
- B DENOTES A 6.00 FOOT WIDE EASEMENT FOR UNDERGROUND ELECTRICAL SUPPLY SYSTEMS AND COMMUNICATION SYSTEMS PURPOSES IN FAVOR OF SOUTHERN CALIFORNIA EDISON COMPANY RECORDED APRIL 23, 1987 AS DOCUMENT NO. 87-061909 OF OFFICIAL RECORDS.

NOTES:

- 1) PARCEL "A" IS FOR LANDSCAPE MAINTENANCE PURPOSES AND IS TO BE DEDICATED TO THE HOMEOWNERS ASSOCIATION BY SEPARATE INSTRUMENT.

TRACT NO. 4759-1
IN THE CITY OF CAMARILLO
COUNTY OF VENTURA, STATE OF CALIFORNIA

BEING A SUBDIVISION OF A PORTION OF PARCEL 1 OF LOT LINE ADJUSTMENT LD 370A RECORDED JULY 3, 1997 AS DOCUMENT NO. 97-083138 OF OFFICIAL RECORDS, IN THE OFFICE OF THE COUNTY RECORDER OF SAID COUNTY, SAID PARCEL 1 BEING A PORTION OF RANCHO CALLEGUAS PER 11 M.R. 32 IN THE OFFICE OF SAID COUNTY RECORDER.



SEPTEMBER, 1999



Robert Bein, William Frost & Associates
PROFESSIONAL ENGINEERS, PLANNERS & SURVEYORS
P.O. BOX 57057 14725 ALTON PARKWAY, IRVINE CALIFORNIA 92619-7057.
(949) 472-3505 FAX (949) 472-8373

JN 10-100366

SHEET 2 OF 4 SHEETS.

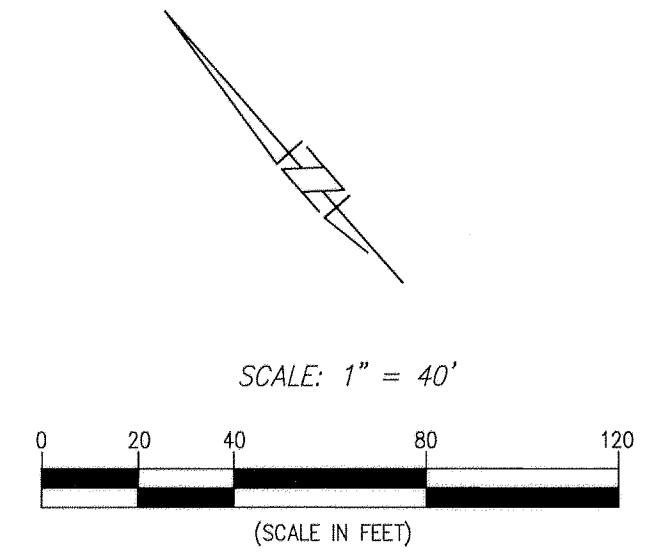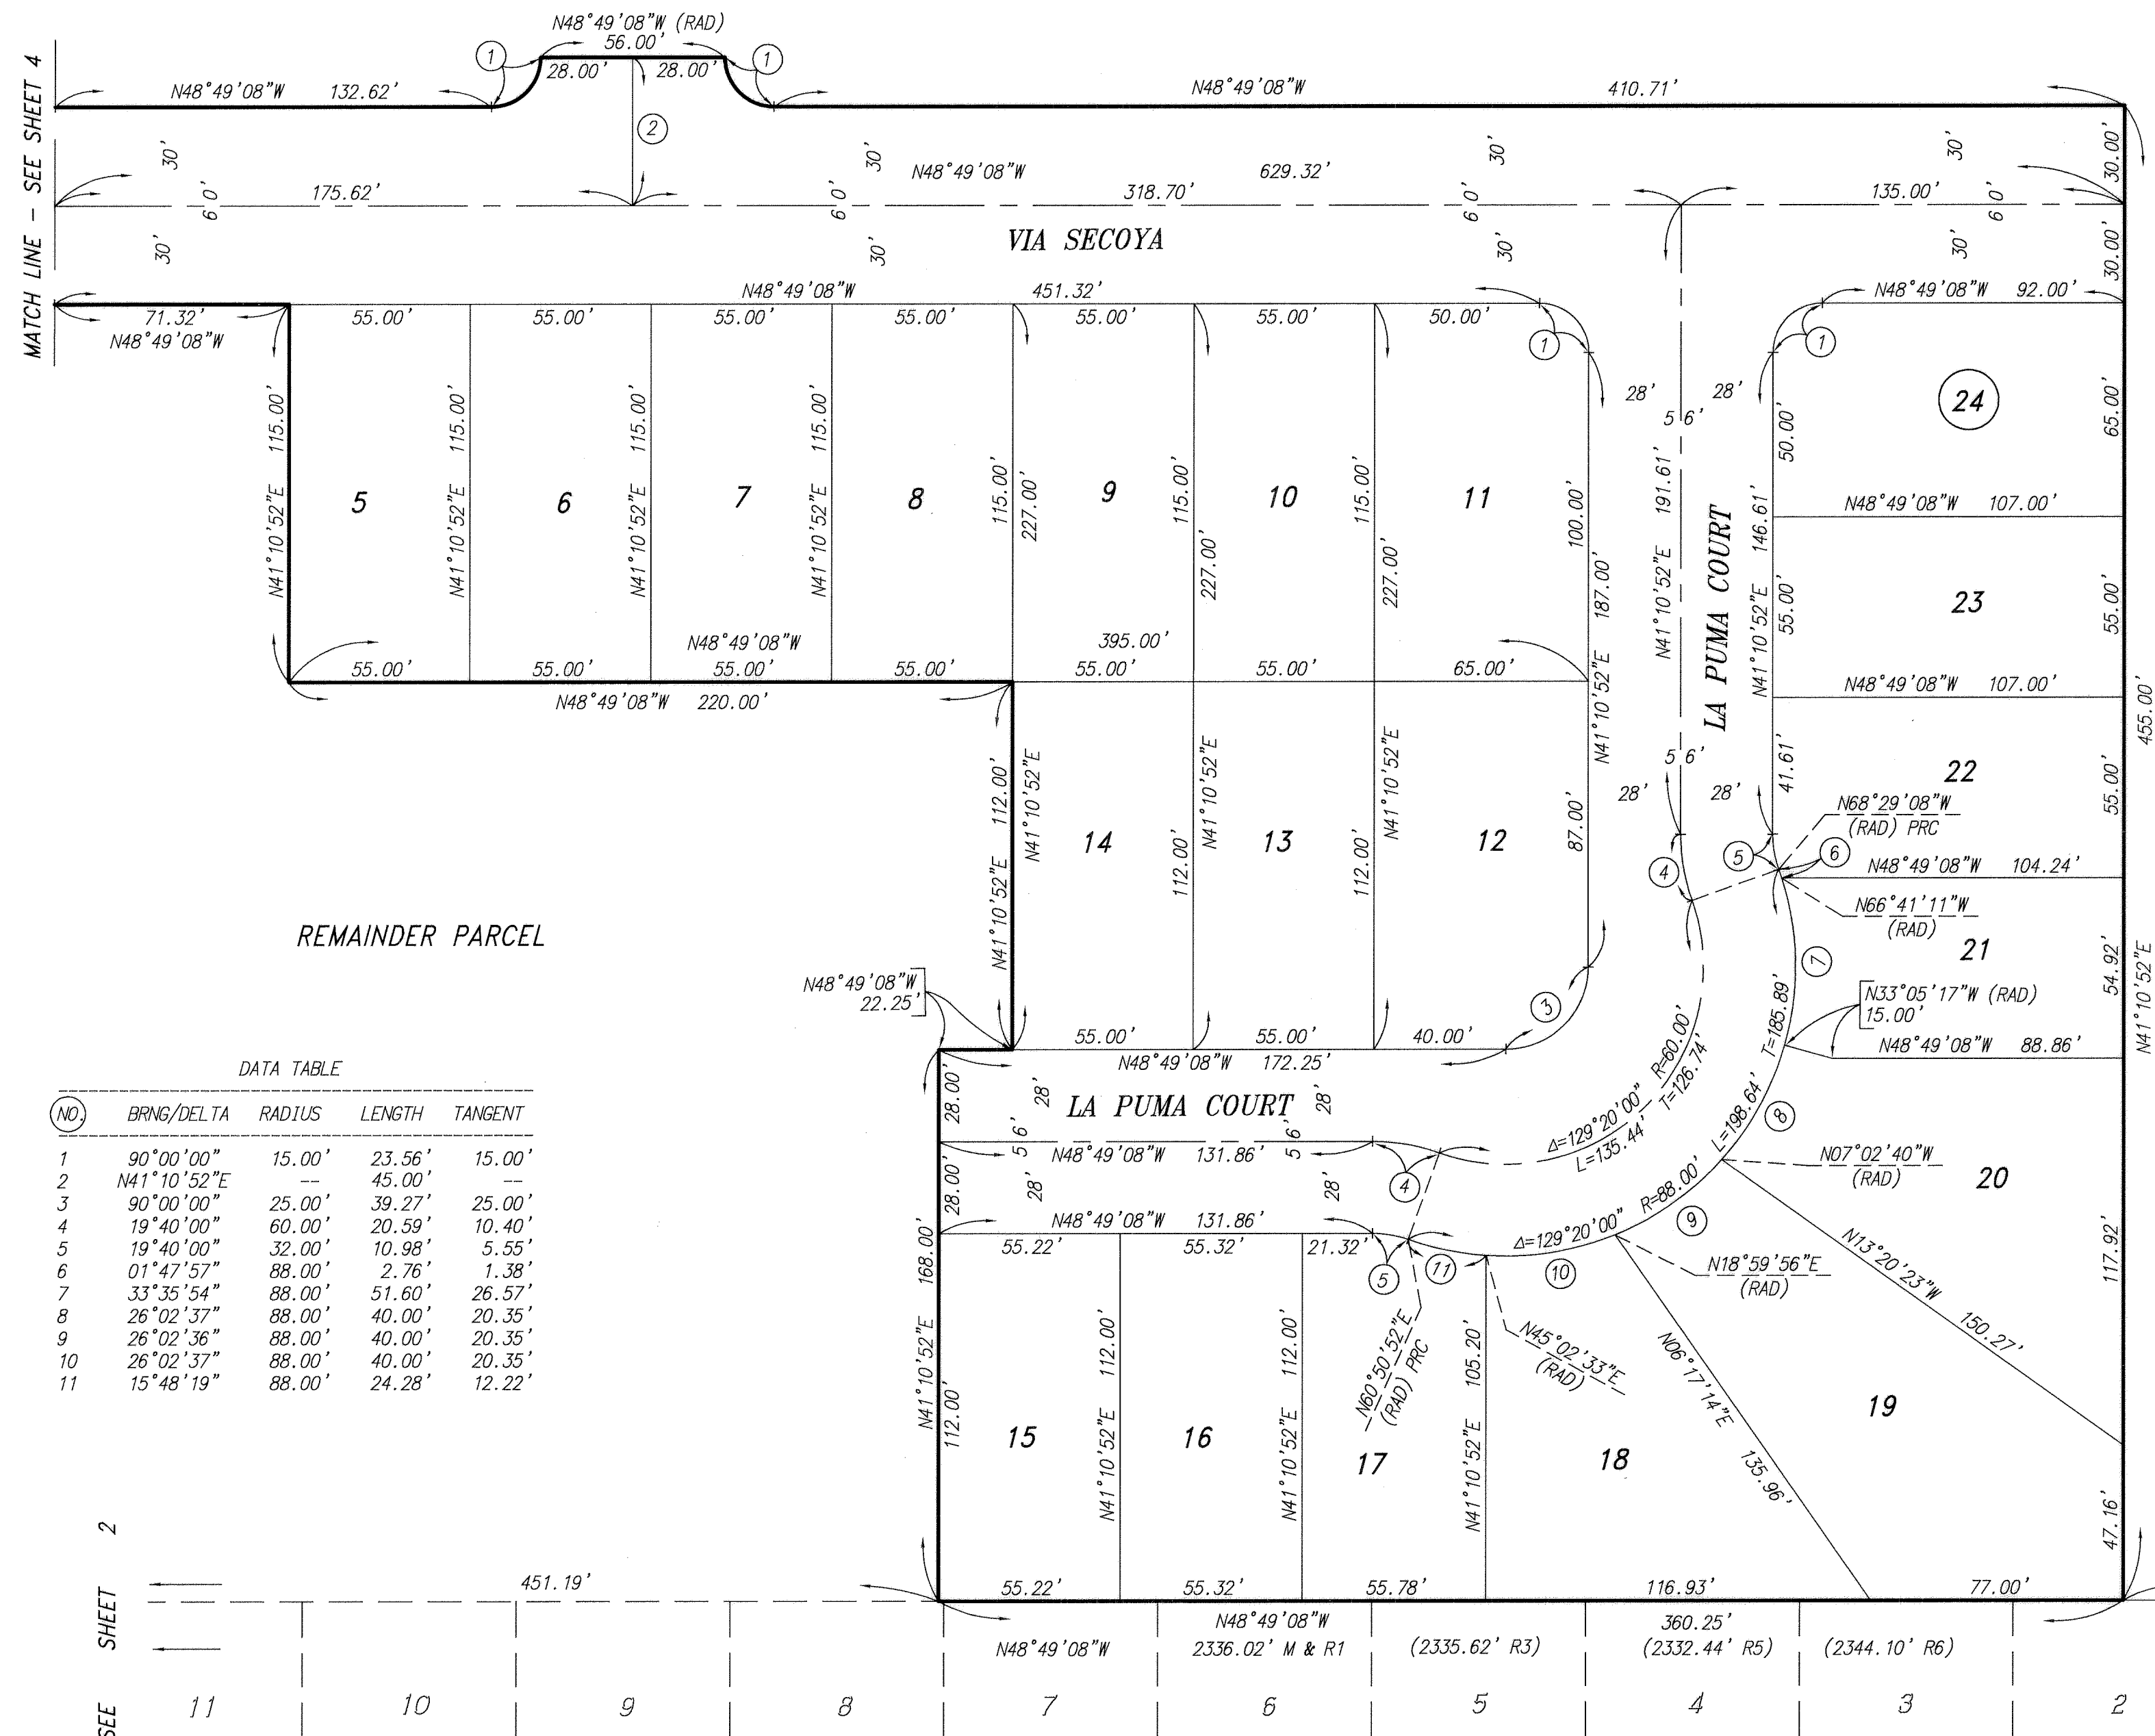

NOTES:
SEE SHEET 2 FOR BASIS OF BEARINGS, LEGEND, MONUMENT AND SURVEYOR'S NOTES, EASEMENT NOTES, GENERAL NOTES AND BOUNDARY SURVEY.

REMAINDER PARCEL

ALTA VISTA PLACE

TRACT NO. 4759-1

IN THE CITY OF CAMARILLO
COUNTY OF VENTURA, STATE OF CALIFORNIA

BEING A SUBDIVISION OF A PORTION OF PARCEL 1 OF LOT LINE ADJUSTMENT LD 370A RECORDED JULY 3, 1997 AS DOCUMENT NO. 97-083138 OF OFFICIAL RECORDS, IN THE OFFICE OF THE COUNTY RECORDER OF SAID COUNTY, SAID PARCEL 1 BEING A PORTION OF RANCHO CALLEGUAS PER 11 M.R. 32 IN THE OFFICE OF SAID COUNTY RECORDER.

SEPTEMBER, 1999




Robert Bein, William Frost & Associates
PROFESSIONAL ENGINEERS, PLANNERS & SURVEYORS
P.O. BOX 57057 14725 ALTON PARKWAY, IRVINE CALIFORNIA 92619-7057.
(714) 472-3505 FAX (714) 472-8373

JN 10-100366

SHEET 3 OF 4 SHEETS

TRACT NO. 4682-1

134 MR 55-62

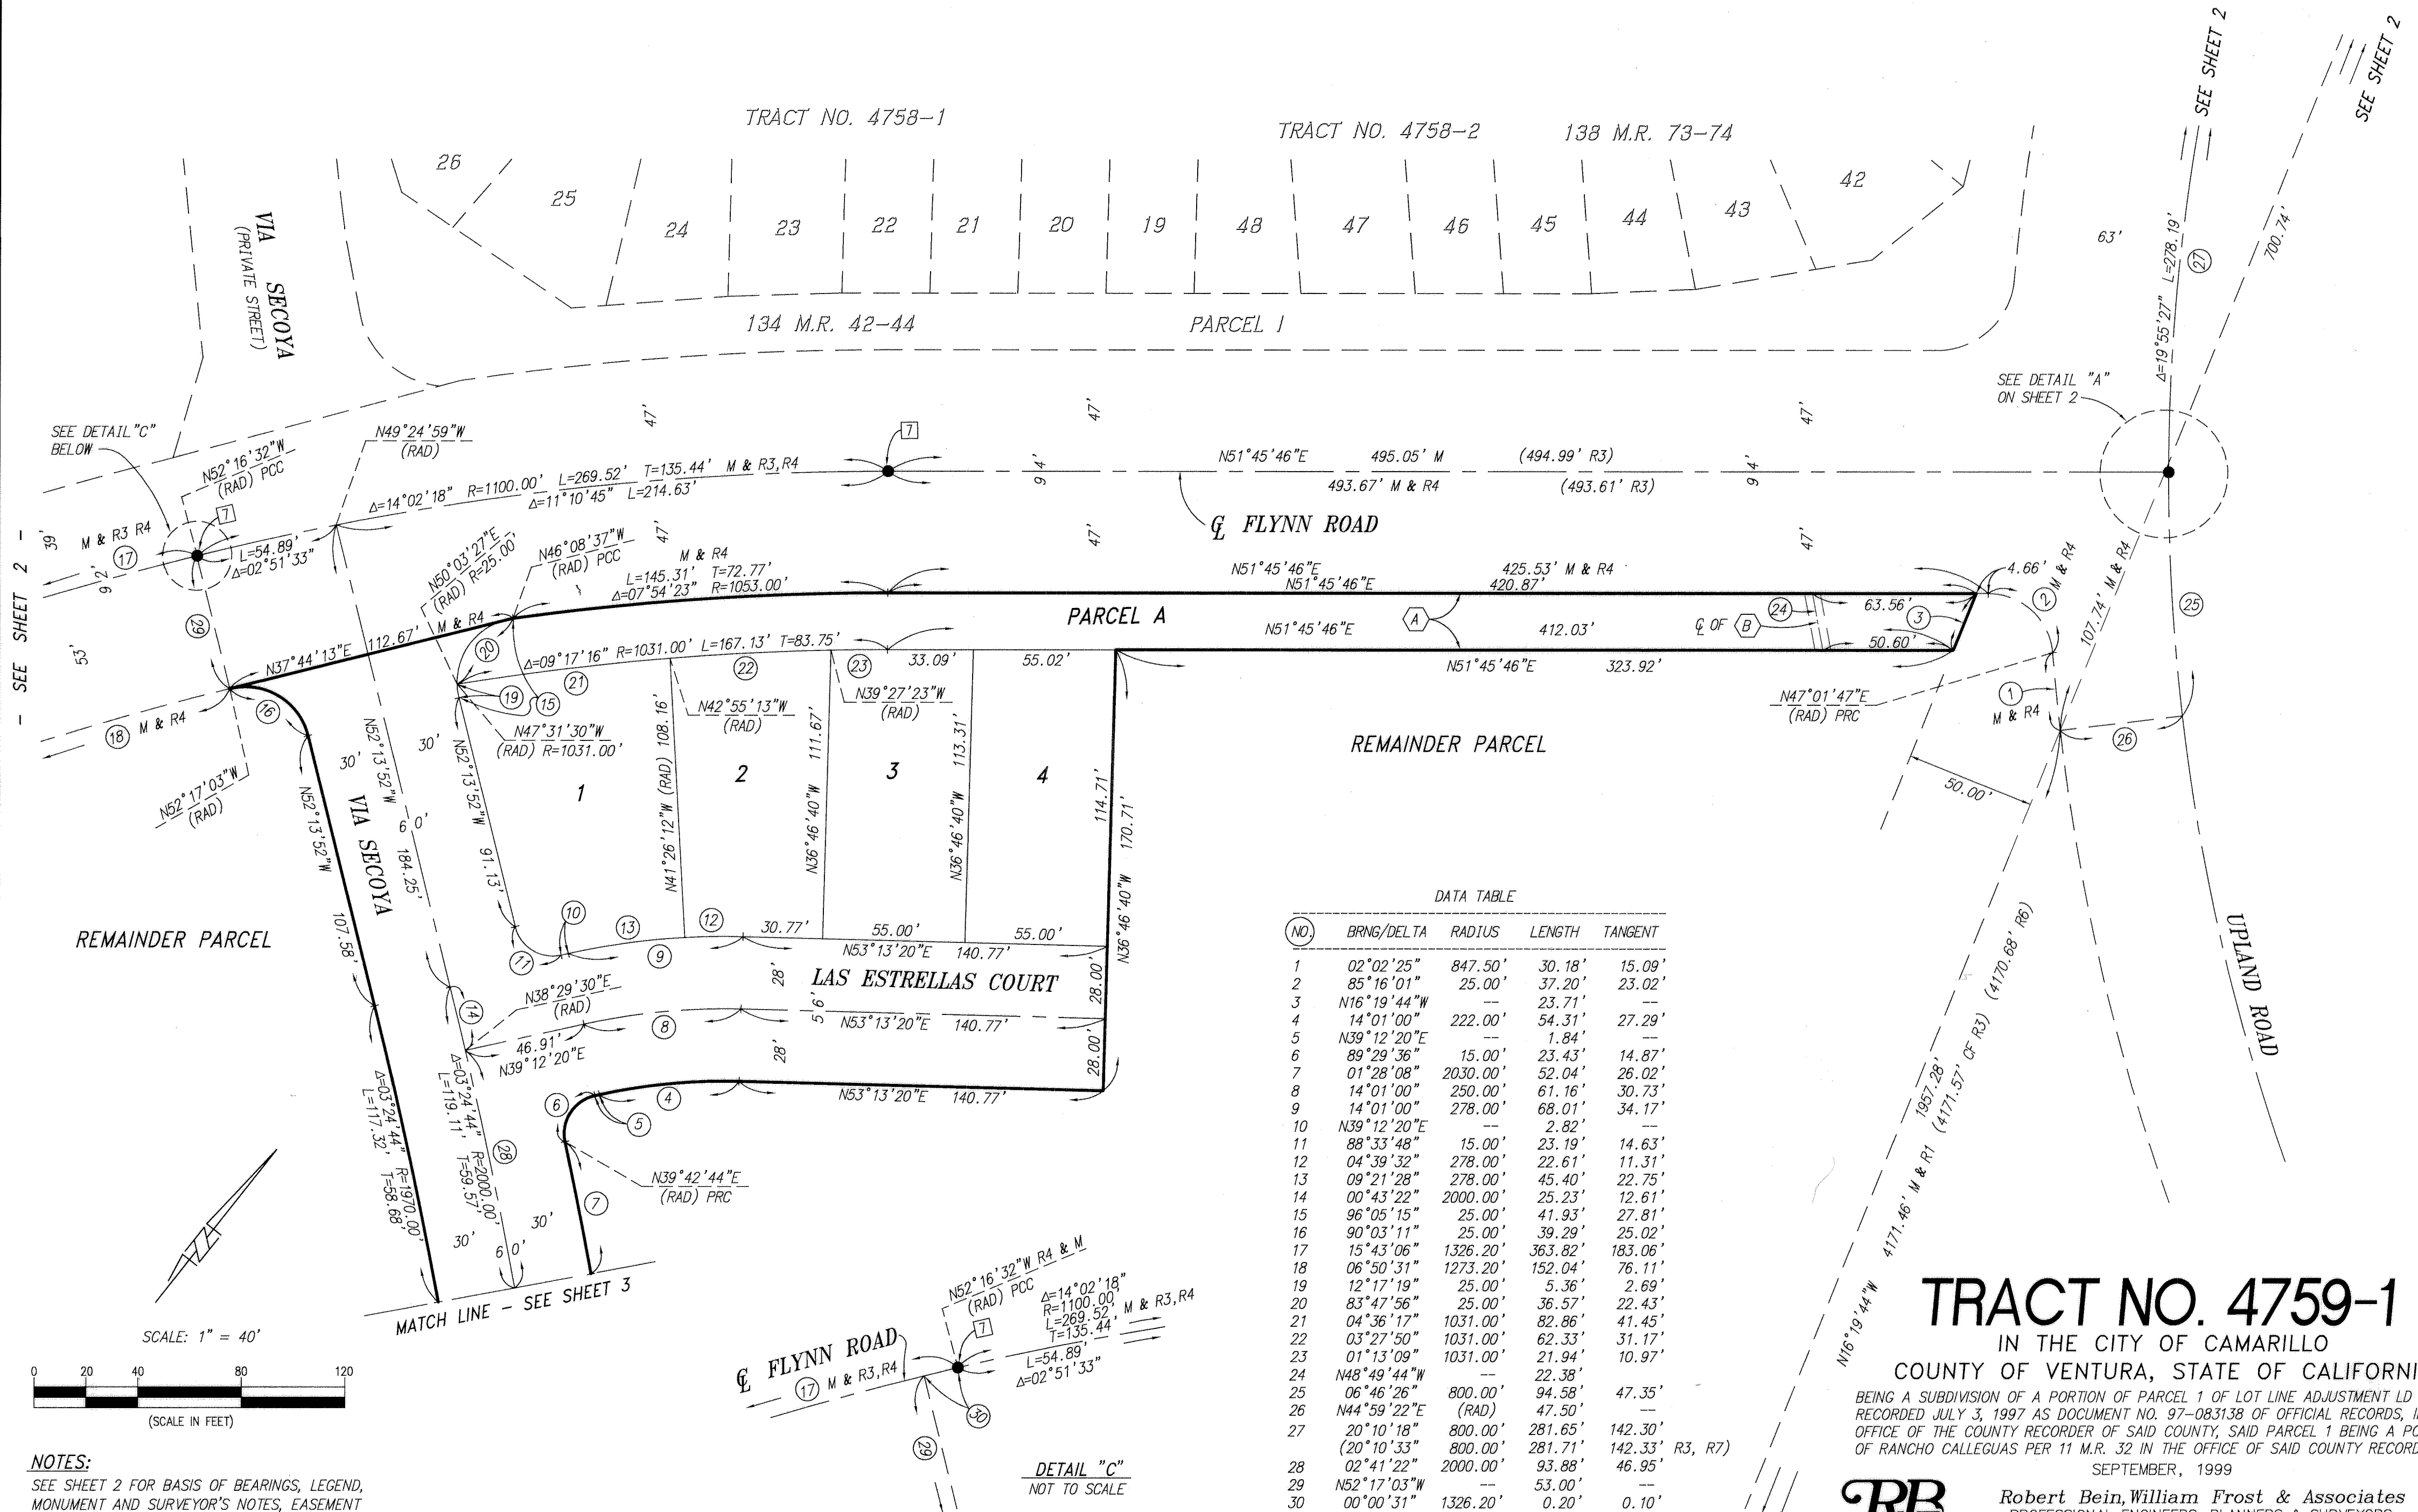

TRACT NO. 4759-1

IN THE CITY OF CAMARILLO

COUNTY OF VENTURA, STATE OF CALIFORNIA

BEING A SUBDIVISION OF A PORTION OF PARCEL 1 OF LOT LINE ADJUSTMENT LD 370A
RECORDED JULY 3, 1997 AS DOCUMENT NO. 97-083138 OF OFFICIAL RECORDS, IN THE
OFFICE OF THE COUNTY RECORDER OF SAID COUNTY, SAID PARCEL 1 BEING A PORTION
OF RANCHO CALLEGUAS PER 11 M.R. 32 IN THE OFFICE OF SAID COUNTY RECORDER.

SEPTEMBER, 1999



Robert Bein, William Frost & Associates
PROFESSIONAL ENGINEERS, PLANNERS & SURVEYORS
P.O. BOX 57057 14725 ALTON PARKWAY, IRVINE CALIFORNIA 92619-7057.
(714) 472-3505 FAX (714) 472-8373

JN 10-100366

SHEET 4 OF 4 SHEETS